



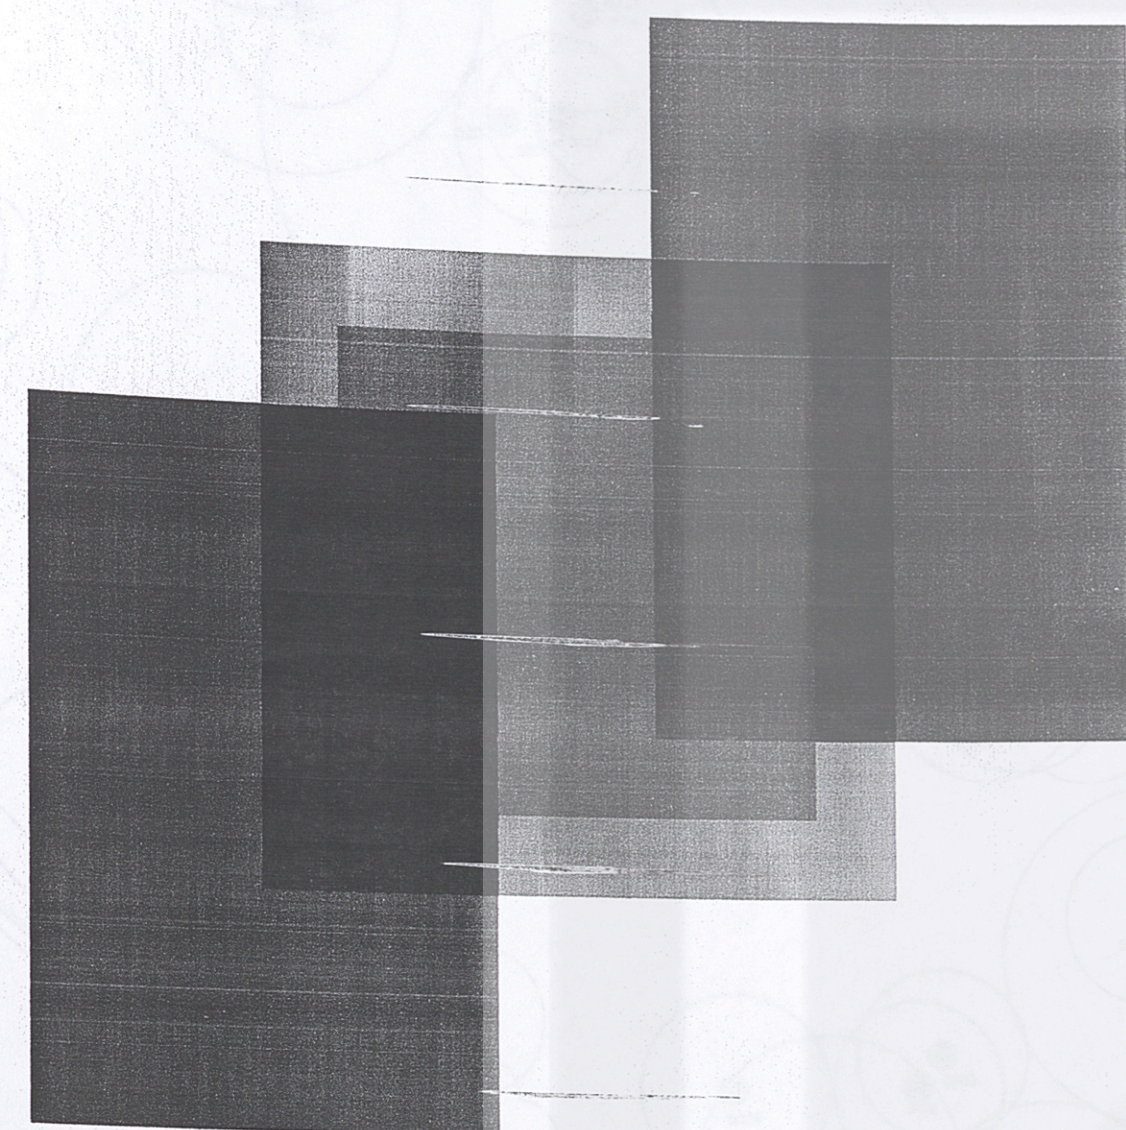

the domain

AUSTIN, TEXAS

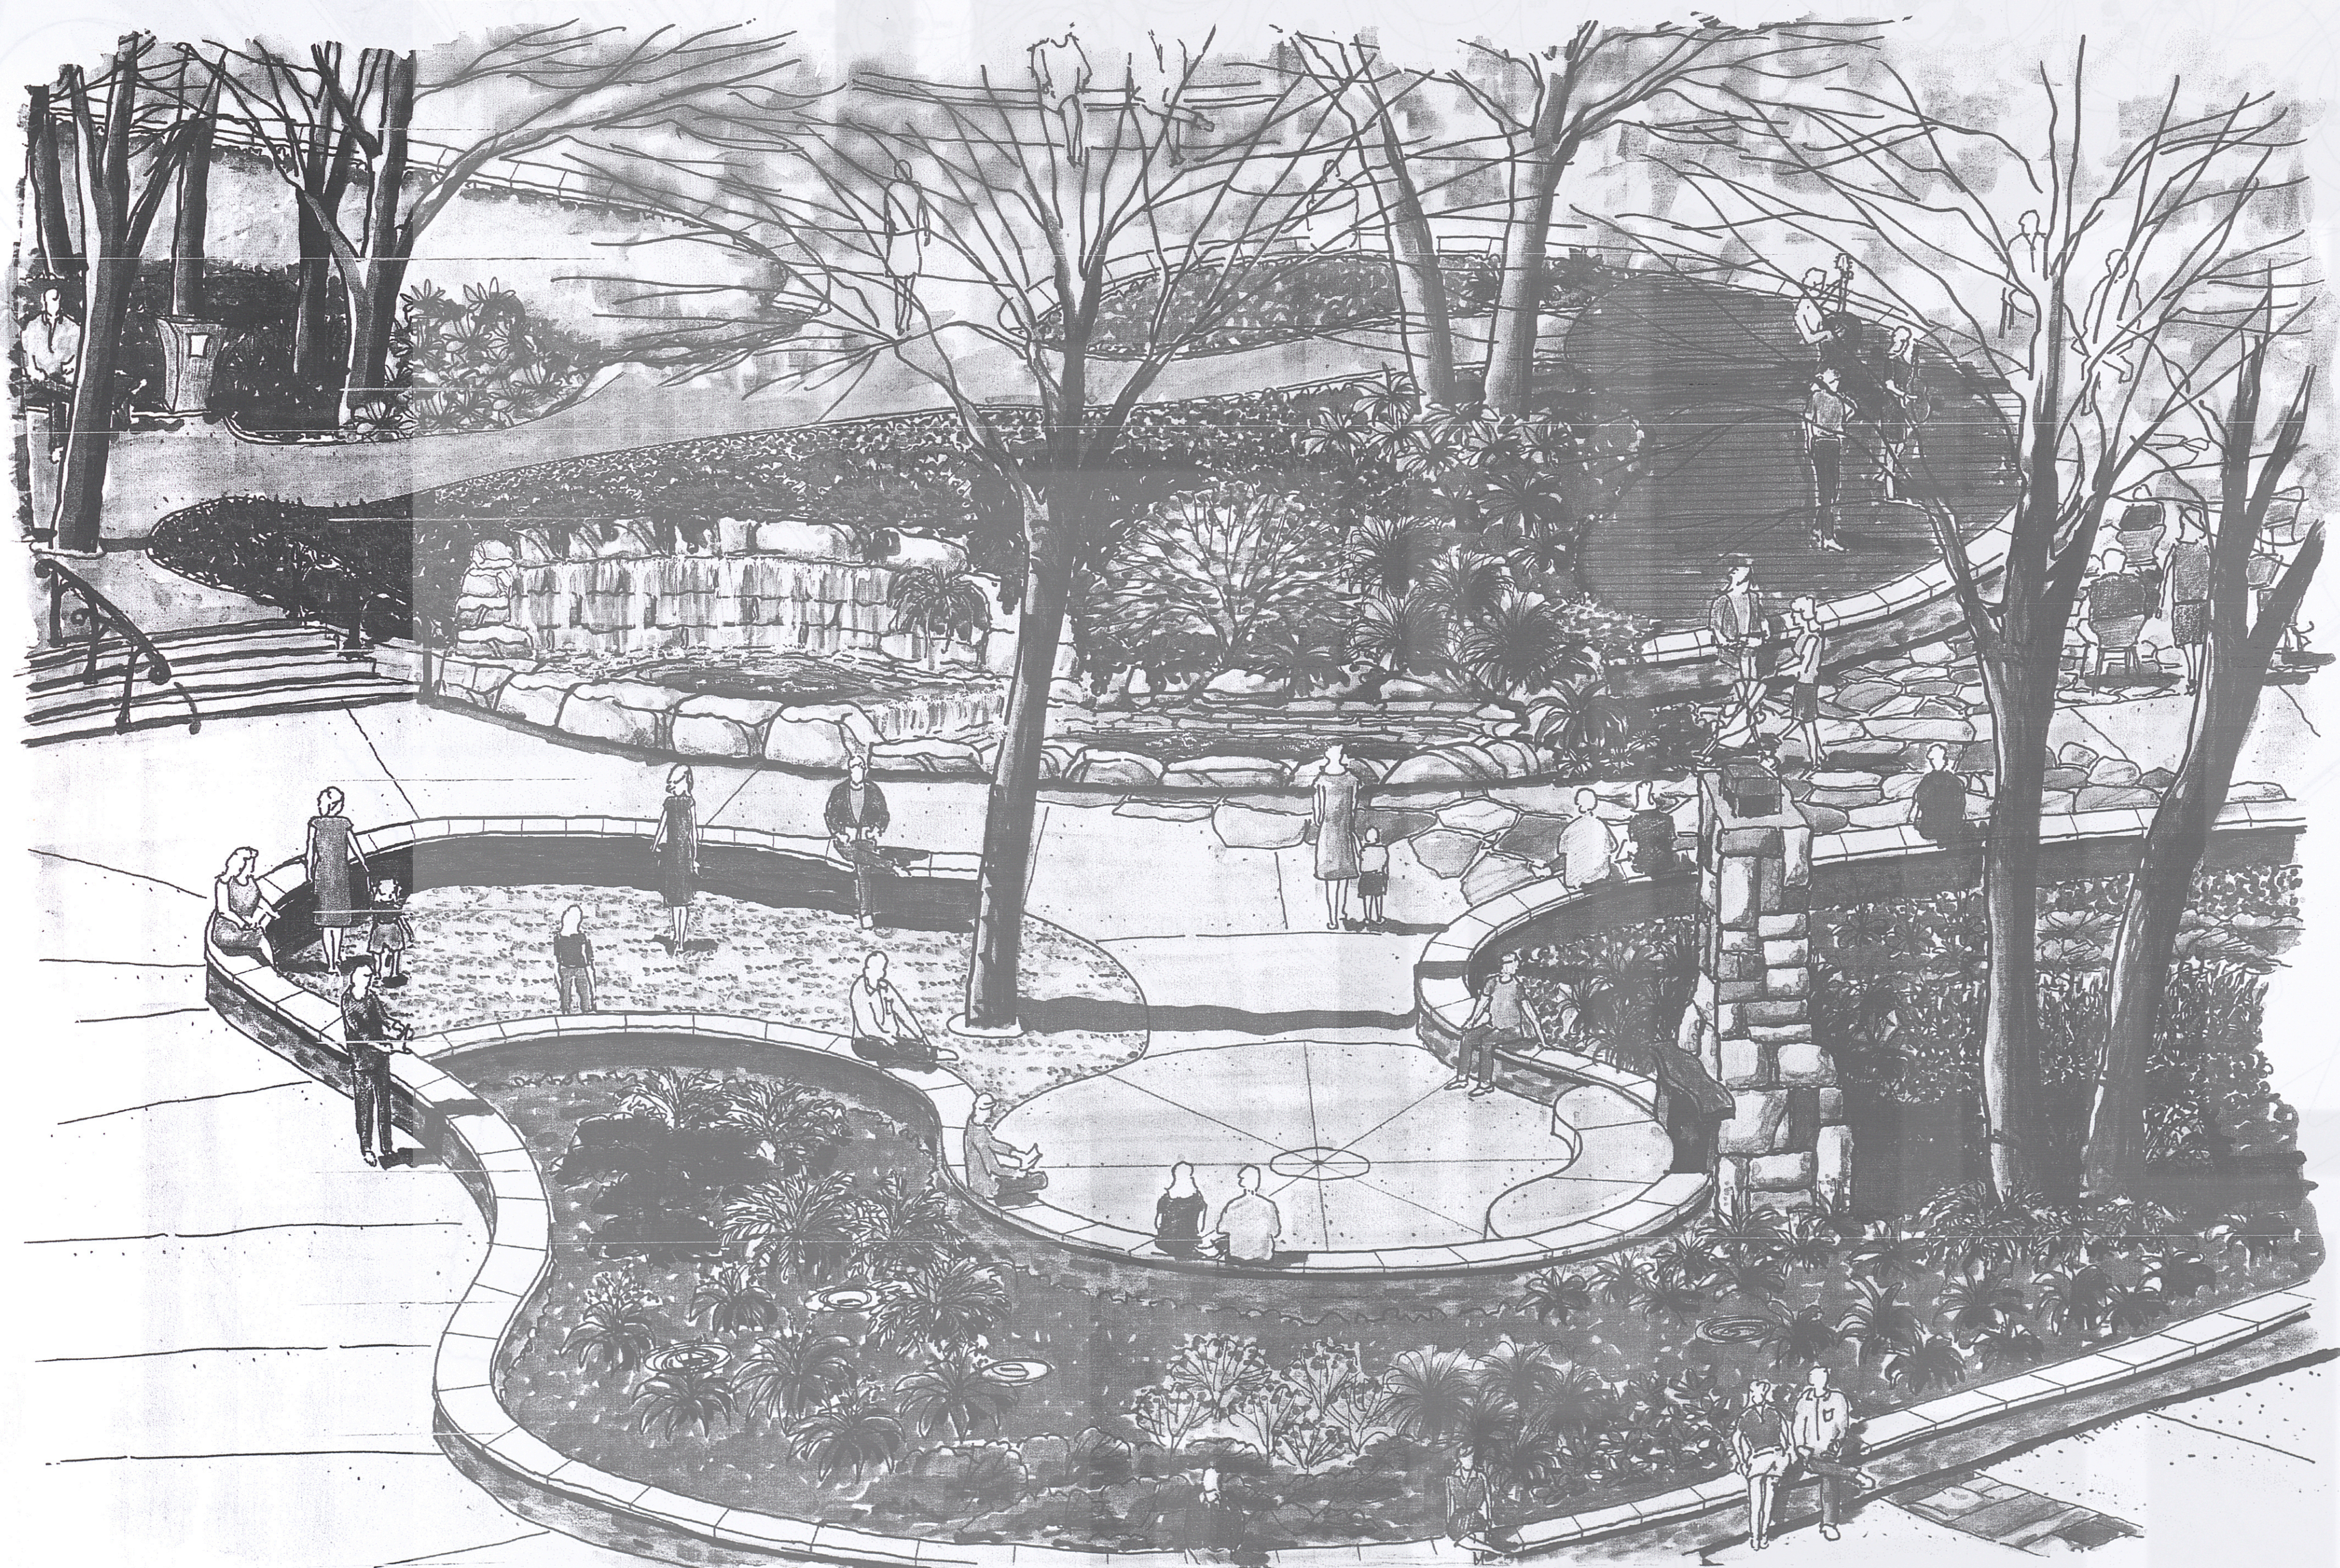

SHEET NO.	DESCRIPTION
L0.100	Drawings Index
L0.101	Master Sheet Layout

HARDSCAPE MATERIALS

L1.101	Hardscape Materials
L1.102	Hardscape Materials
L1.103	Hardscape Materials
L1.104	Hardscape Materials
L1.105	Hardscape Materials
L1.106	Hardscape Materials
L1.107	Hardscape Materials
L1.107a	Plan Enlargement
L1.108	Hardscape Materials
L1.109	Hardscape Materials
L1.113	Hardscape Details
L1.114	Hardscape Details
L1.115	Hardscape Details
L1.116	Hardscape Details
L1.117	Hardscape Details
L1.118	Water Feature Details
L1.119	Water Feature Details
L1.120	Plan Enlargement
L1.121	Deck Details
L1.122	Deck Details
L1.123	Water Feature Details
L1.124	Hardscape Details
L1.125	Hardscape Details
L1.126	Hardscape Details
L1.130	Water Feature Mechanical Plan
L1.131	Water Feature Mechanical Diagram and Details
L1.132	Water Feature Details
L1.133	Macy's Water Feature
L1.134	Mechanical Plan
L1.134	Macy's Fountain Mechanical Diagram
L1.135	Macy's Fountain Details

LAYOUT AND DIMENSIONING

L1.201	Layout and Dimensioning
L1.202	Layout and Dimensioning
L1.203	Layout and Dimensioning
L1.204	Layout and Dimensioning
L1.205	Layout and Dimensioning
L1.206	Layout and Dimensioning
L1.207	Layout and Dimensioning
L1.208	Layout and Dimensioning
L1.209	Layout and Dimensioning
L1.213	Plan Enlargement

GRADING & DRAINAGE







L1.301	Grading & Drainage Plan
L1.302	Grading & Drainage Plan
L1.302a	Grading & Drainage Plan
L1.303	Grading & Drainage Plan
L1.304	Grading & Drainage Plan
L1.305	Grading & Drainage Plan
L1.306	Grading & Drainage Plan
L1.307	Grading & Drainage Plan
L1.308	Grading & Drainage Plan
L1.309	Grading & Drainage Plan
L1.313	Plan Enlargement

LANDSCAPE PLANTING

L1.401	Landscape Planting Plan
L1.402	Landscape Planting Plan
L1.403	Landscape Planting Plan
L1.404	Landscape Planting Plan
L1.405	Landscape Planting Plan
L1.406	Landscape Planting Plan
L1.407	Landscape Planting Plan
L1.408	Landscape Planting Plan
L1.409	Landscape Planting Plan
L1.413	Planting Details
L1.414	Plant List
L1.415	Plant List
L1.416	Plant List
L1.417	Plan Enlargement
L1.418	Plan Enlargement
L1.419	Plan Enlargement
L1.420	Plan Enlargement

IRRIGATION PLANS

L1.501	Irrigation Plan
L1.502	Irrigation Plan
L1.503	Irrigation Plan
L1.504	Irrigation Plan
L1.505	Irrigation Plan
L1.506	Irrigation Plan
L1.507	Irrigation Plan
L1.508	Irrigation Plan
L1.509	Irrigation Plan
L1.513	Irrigation Details
L1.514	Irrigation Details

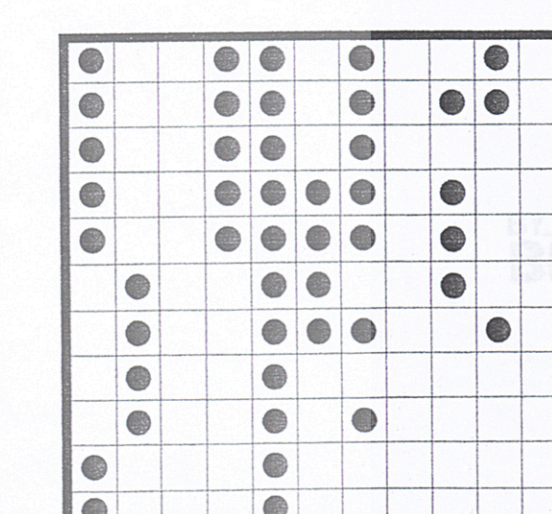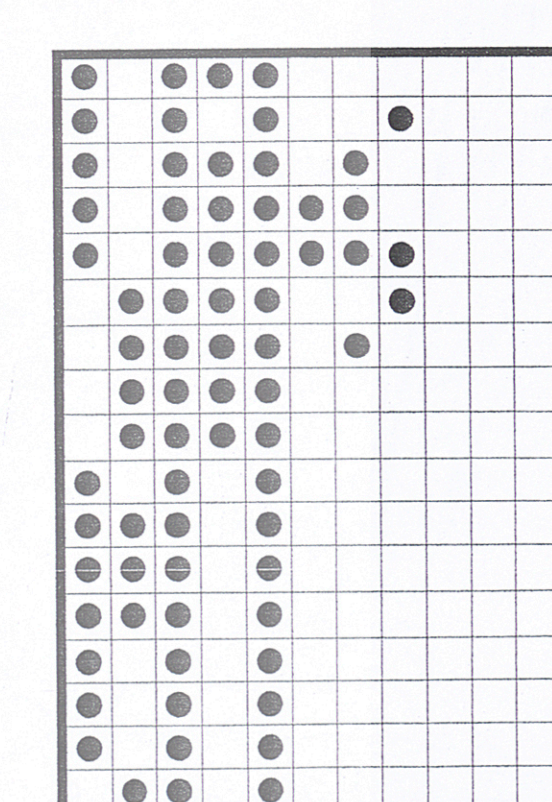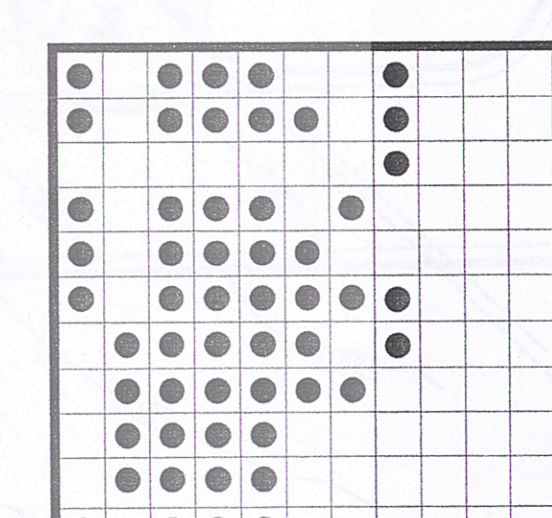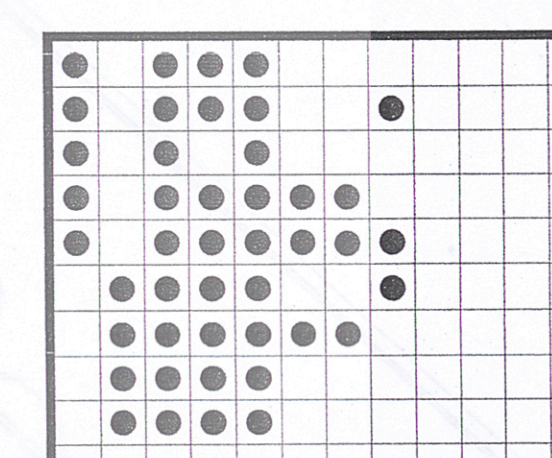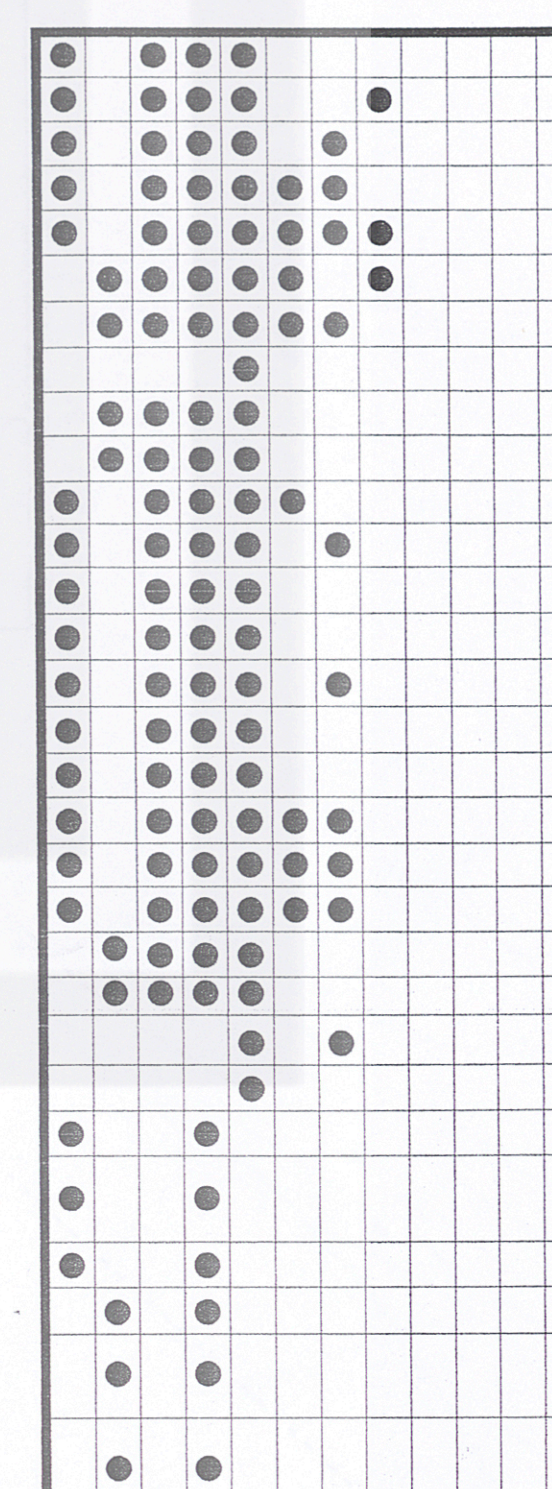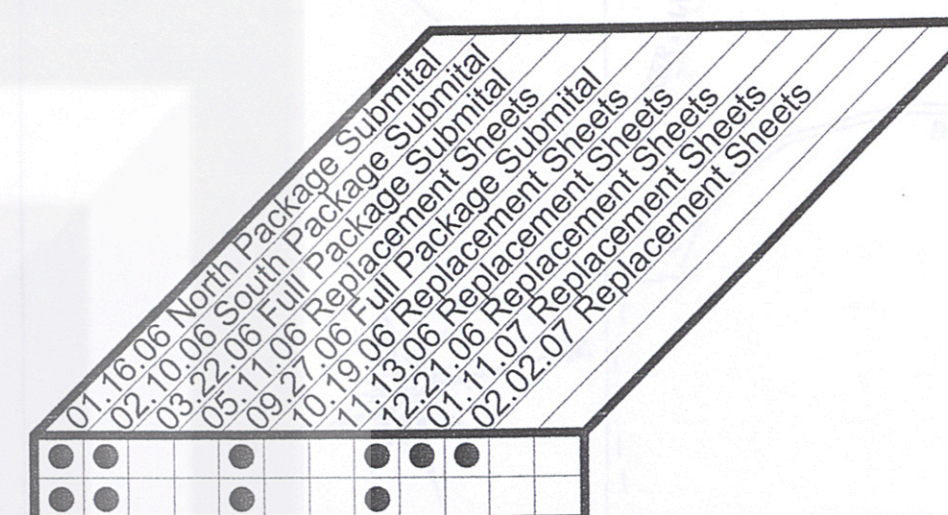

A JOINT VENTURE OF:

SIMON™

ENDEAVOR

REAL ESTATE GROUP

LANDSCAPE ARCHITECT

J. ROBERT ANDERSON
FASLA

3718 Manchaca Road
Austin, TX 78704

Tel: 512.440.1049 | Fax: 512.440.8000

IRRIGATION CONSULTANT

DAN POPE

7751 Highway 36 W.
Rosenberg, TX 77471

Tel: 281.341.0255 | Fax: 281.232.3613

WATERFEATURE CONSULTANT

GREENSCAPE PUMP
SERVICES INC.

24 Greenway Plaza Suite 1507
Houston, TX 77046

Tel: 713.410.2640 | 713.960.1230

OWNER'S CONSULTANTS:

ARCHITECT

JPRA

31000 Northwestern Highway

Farmington, MI 48334

Tel: 248.737.0180

Fax: 248.737.9161

CIVIL ENGINEER

BAKER - AICKLEN
& ASSOCIATES

507 W. Liberty Avenue
Round Rock, TX 78664

Tel: 512.244.9620 | Fax: 512.244.9623

MEP ENGINEER

KUHLMANN DESIGN
GROUP INC.

66 Progress Parkway

Maryland Heights, MD 63043

Tel: 314.434.8898 | Fax: 314.434.8280

RECORD
SET

RECEIVED

FEB 0 8 2007

BY: #400

BECK - AUSTIN

LIGHTING CONSULTANTS

THE LIGHTING
PRACTICE

128 Chestnut Street Suite 401

Philadelphia, PA 19106

Tel: 215.238.1644 | 215.238.1644

ISSUED
FEBRUARY 1, 2007

SHEET TITLE:

DRAWINGS INDEX

Sheet No.

L0.100

ISSUED FOR
CONSTRUCTION