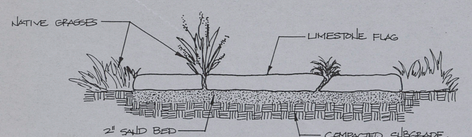

1 / L8 L8 **FLAGSTONE PAVERS on SAND W/NATIVE GRASSES**
Scale: 1" = 1'-0"

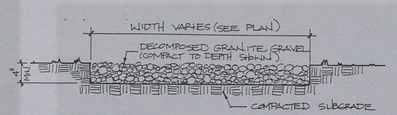

2 / L2 L11 **DECOMPOSED GRANITE GRAVEL WALK**
Scale: 1" = 1'-0"

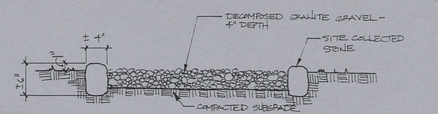

3 / L6 **STONE CURBING & DECOMPOSED GRANITE GRAVEL**
Scale: 1" = 1'-0"

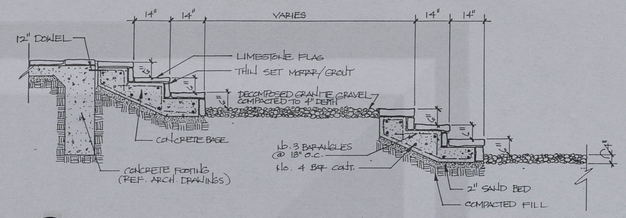

4 / L8 **STONE STEPS W/GRAVEL LANDINGS at LIBRARY**
Scale: 1/2" = 1'-0"

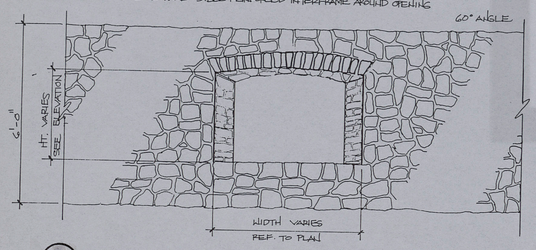

5 / L11 **SPLAYED OPENINGS in GARDEN WALL**
Scale: 1/2" = 1'-0"

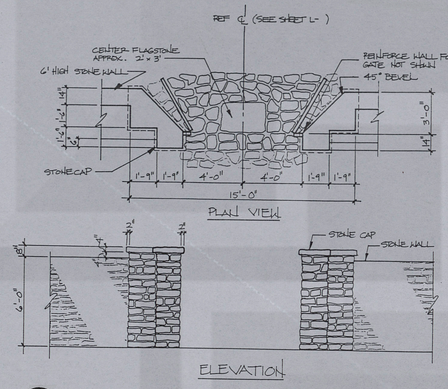

6 / L11 **GARDEN GATE OPENING**
Scale: 1/4" = 1'-0"

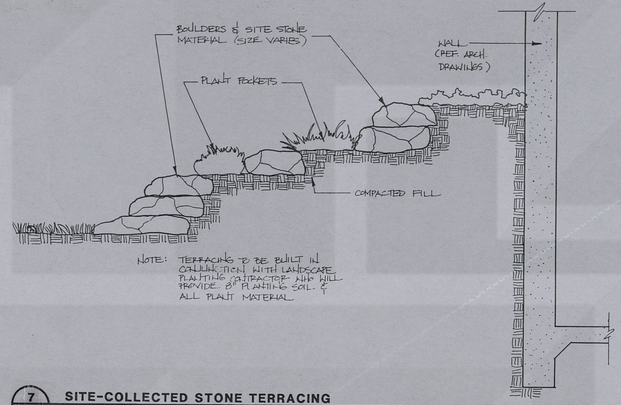

7 / L8 **SITE-COLLECTED STONE TERRACING**
Not to Scale

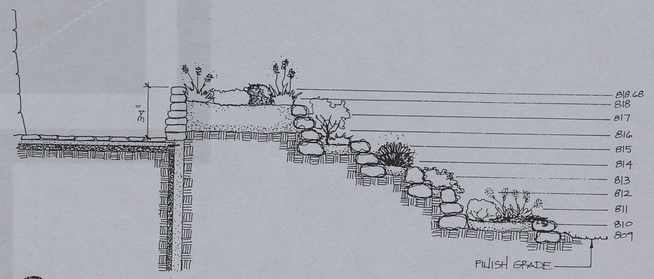

8 / L8 **PLANTERS at TOWER W/SITE COLLECTED STONE TERRACING**
Scale: 1/4" = 1'-0"

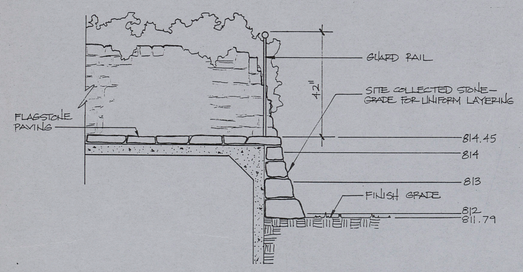

9 / L8 **OVERLOOK at LIBRARY**
Scale: 1/2" = 1'-0"

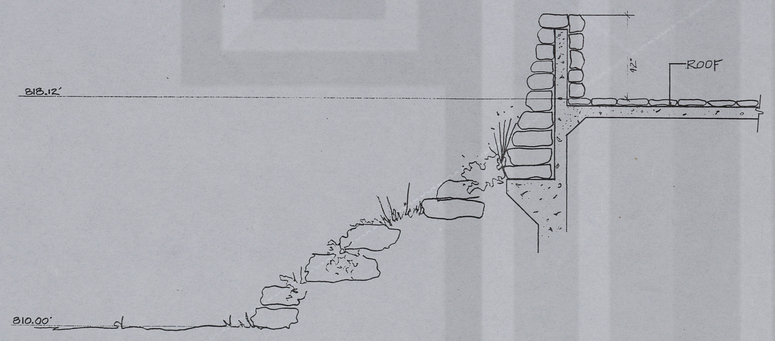

10 / L8 **SECTION THROUGH OVERLOOK at AUDITORIUM**
SCALE: 1/2"=1'-0"

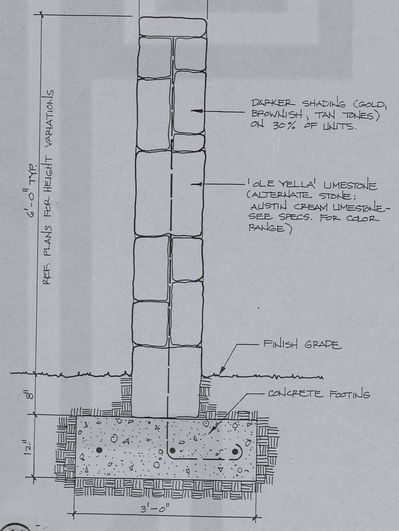

11 / L6 **GARDEN WALL SECTION**
Scale: 1" = 1'-0"

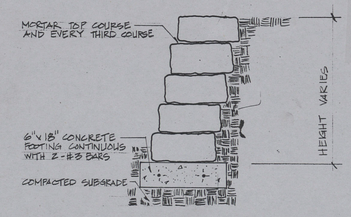

12 / L11 **DRYSTACK STONE RETAINING WALL**
Not to Scale

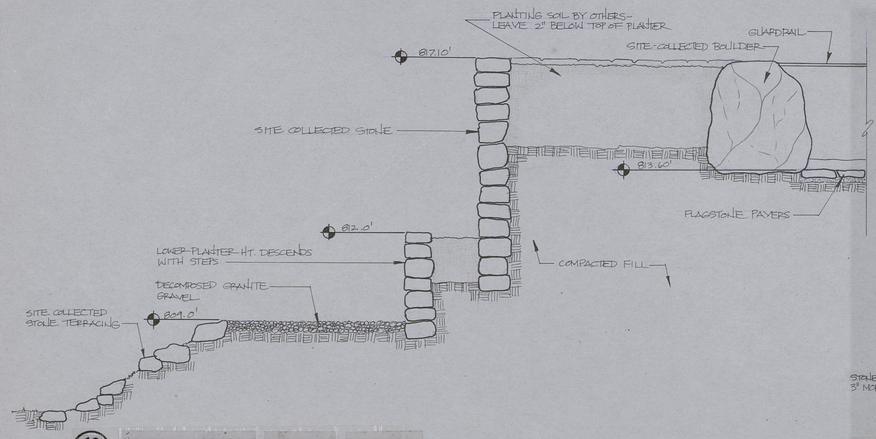

13 / L8 **SECTION of STAIRS & PLANTER at OVERLOOK**
Scale: 1/2" 1'-0"

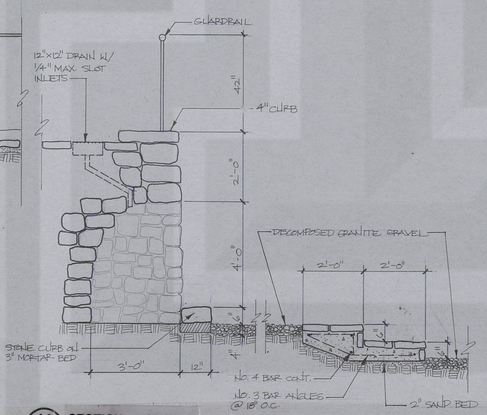

14 / L8 **SECTION of GROTTO**
Scale: 1/2" 1'-0"

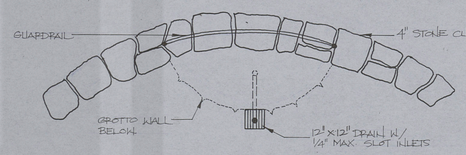

15 / L8 **PLAN VIEW of GROTTO**
Not to Scale

STATE OF TEXAS — L. ROBERT ANDERSON — REGISTERED LANDSCAPE ARCHITECT
Seal

7.26.93
Issued / Revised

J. ROBERT ANDERSON, ASLA
Landscape Architect
1135 W. Sixth Street, Suite 120
Austin, Texas 78703
(512) 476-1777

NATIONAL WILDFLOWER RESEARCH CENTER

Project Name

SEED COURT/SHADE GARDEN/ LIBRARY/TOWER/GALLERY CONSTRUCTION DETAILS
SCALE VARIES
Drawing Title

Project No. MJM
Drawn
Drawing No. L-7 of