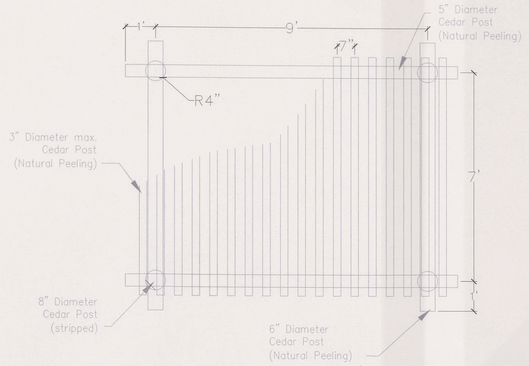

1/12 PLAN: GARDEN ARBOR

Scale: 1/2"=1'-00"

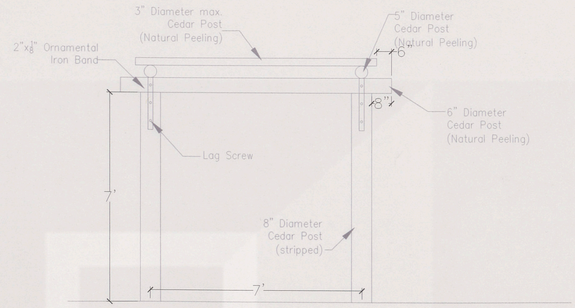

2/12 SECTION: GARDEN ARBOR

Scale: 1/2"=1'-00"

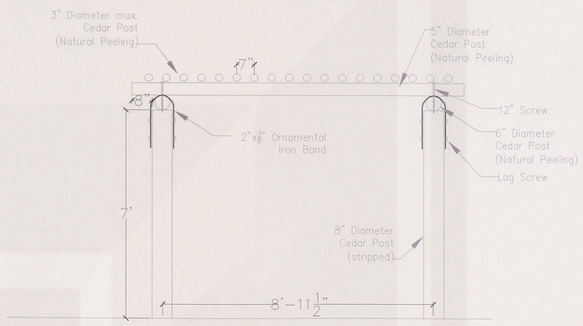

3/12 SECTION: GARDEN ARBOR

Scale: 1/2"=1'-00"

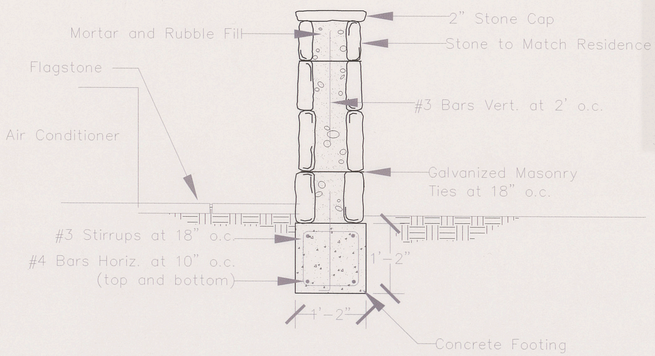

4/12 STONE FACED WALL

Scale: 1"=1'-00"

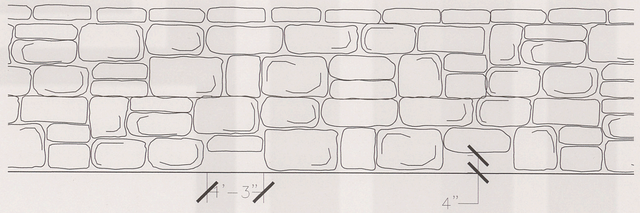

Note: Place one vent hole for each air conditioner unit.

5/12 ELEVATION: STONE FACED WALL

3/4" = 1'-00"

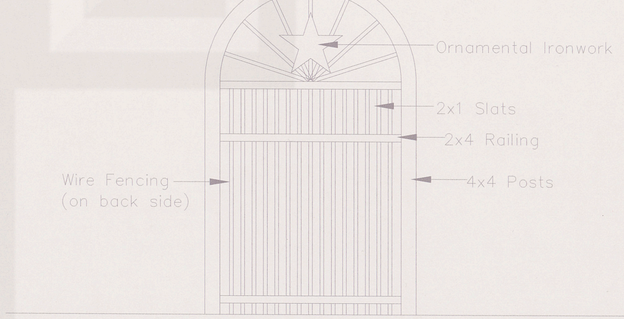

6/12 GARDEN GATE

Scale: 3/4"=1'-00"

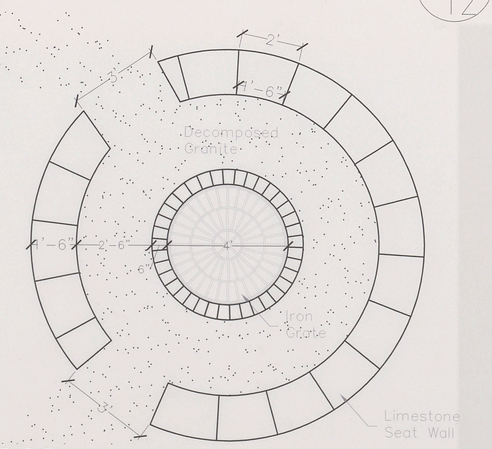

7/12 PLAN: FIRE PIT

Scale: 1"=1'-00"

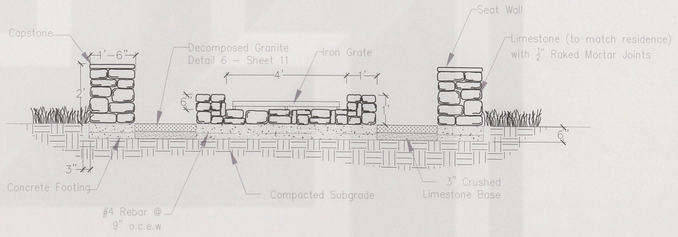

8/12 SECTION: FIRE PIT

Scale: 1/2"=1'-00"

TED & DOROTHY SERNA

BRIGHTSIDE RANCH

HEMPSTEAD, TEXAS

Revisions:

No.	By	Date	Comments

J. Robert Anderson
LANDSCAPE ARCHITECTS
3718 MANCHACA ROAD
AUSTIN, TX 78704
t. 512.440.1049
f. 512.440.8000
WWW.JROBERTANDERSON.COM

1715 So. Capital of Texas Hwy. ste. 105
Austin, Texas 78746

512.329.8882
mail@JRobertAnderson.com fax 512.329.8883

Key Plan:

Sheet Title:

CONSTRUCTION DETAILS II

Job Name:	Brightside Ranch	Scale:	varies
Issue Date:	6-30-00	Issue For:	Ted and Dorothy Serna
Drawn By:	ACR	Checked By:	JRA

STATE OF TEXAS
ROBERT ANDERSON
754
LANDSCAPE ARCHITECT

Sheet #:

12

of 12