La Cantera Phase I
01.11073.00

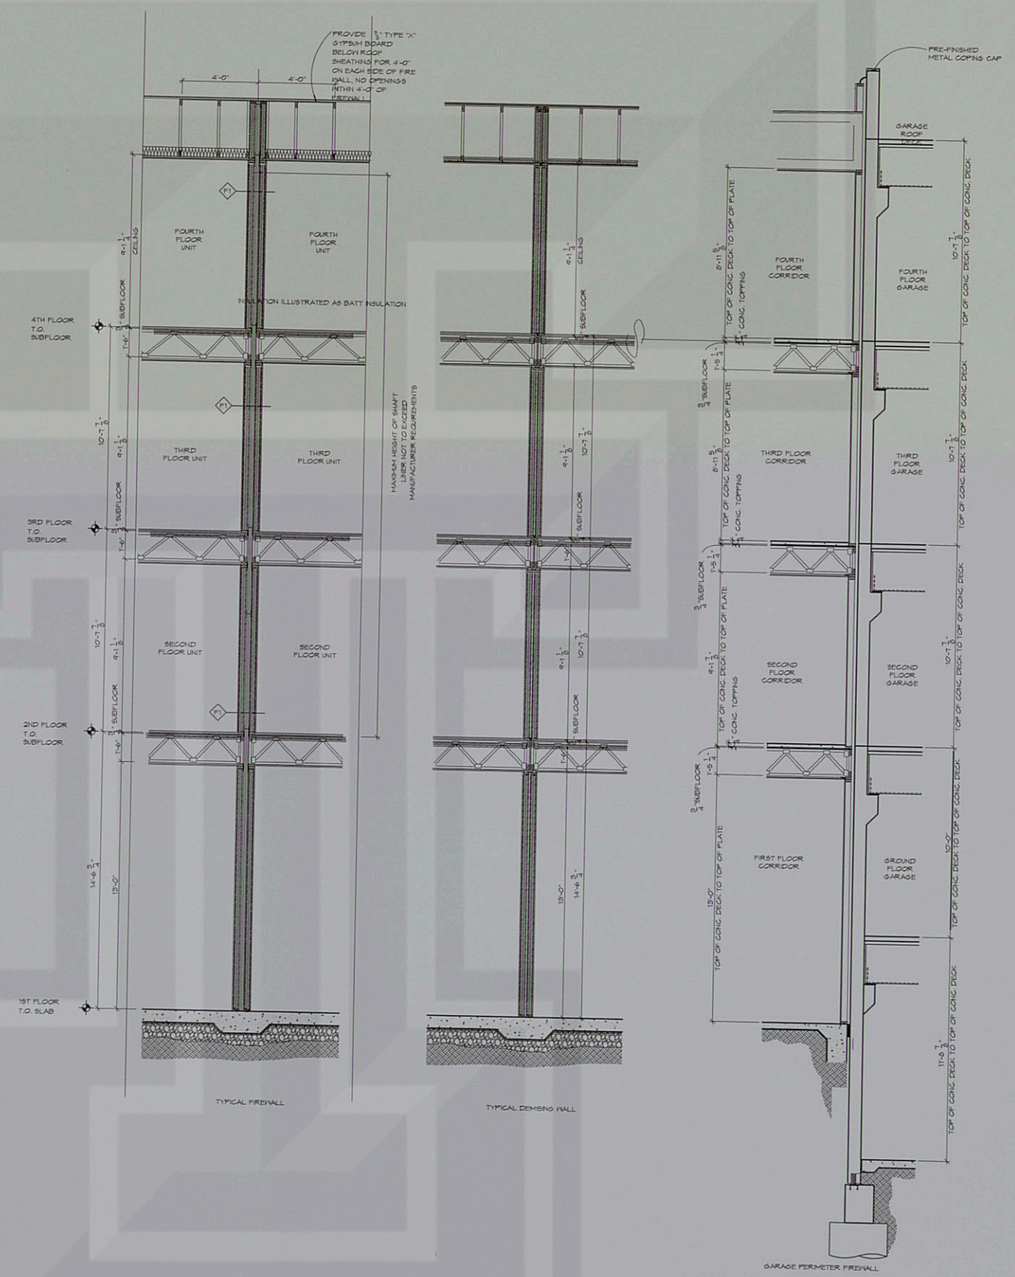

1 DEMISING AND FIREWALL SECTIONS
3/8" = 1'-0"

LRK

Looney Ricks Kiss

Architecture Planning Interiors Research
175 Toyota Plaza, Suite 600
Memphis, Tennessee 38103
Telephone 901 521 1440
Fax 901 525 2760
E-mail info@lrk.com

Client:

LOADSTAR, Inc.

9830 Colonnade Boulevard, Suite 600

San Antonio, Texas 78230

Issues and Revisions

No.	Date	Issues

No.	Date	Revisions

©2010 LRK Inc.
Drawings, written material, and design concepts shall not be used or reproduced in whole or part in any form or format without prior written consent of LRK Inc. Do not scale drawings. Use given dimensions only. If not shown, verify correct dimensions with the Architect. Contractor shall check and verify all dimensions and conditions at job site.

Seal

Project Number: 01.11073.00

Project Name:

La Cantera Phase I

Market Street
San Antonio, Texas

Drawing Name:

Demising and Firewalls

Drawn By: Author

Checked By: Checker

A403

C:\Revit Projects\011107300-Loadstar La Cantera-bldg-2011-11-01.rvt
11/1/2011 3:16:18 PM