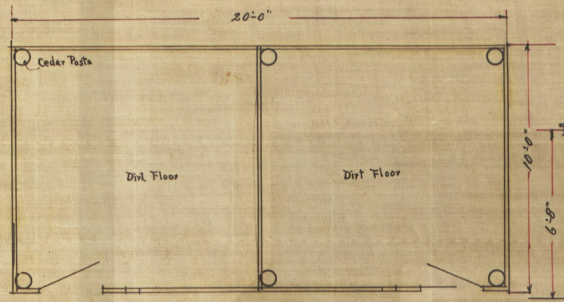

PLAN OF CHICKEN HOUSE

1/4" Equals 1'-0"

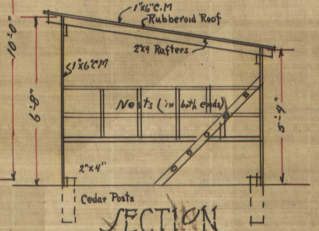

SECTION

1/4" Equals 1'-0"

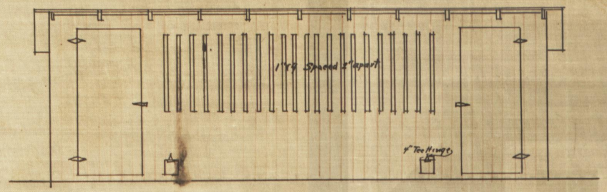

ELEVATION OF CHICKEN HOUSE

1/4" Equals 1'-0"

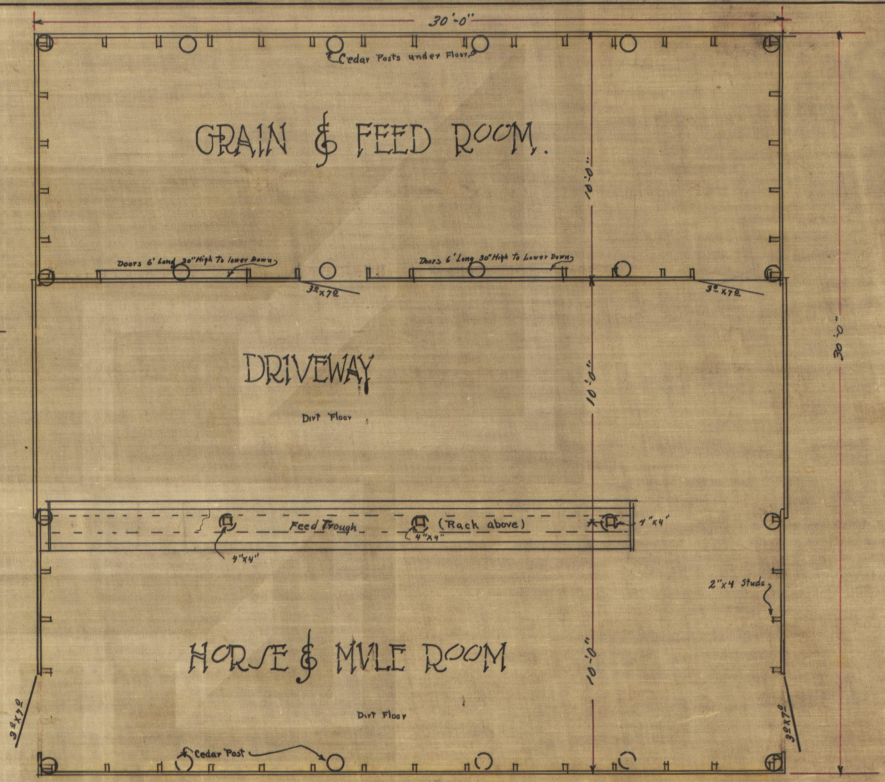

PLAN OF BARN

Scale 1/4" Equals 1'-0"

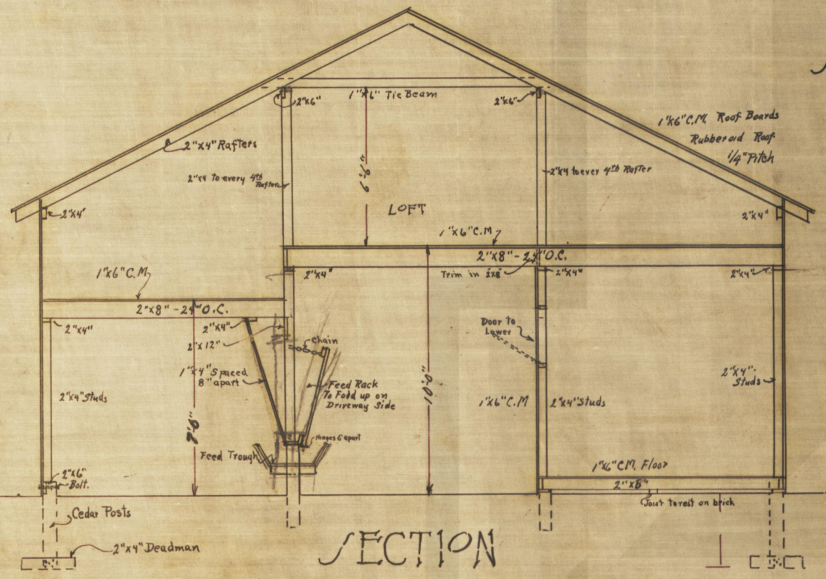

SECTION

Scale 1/4" Equals 1'-0"

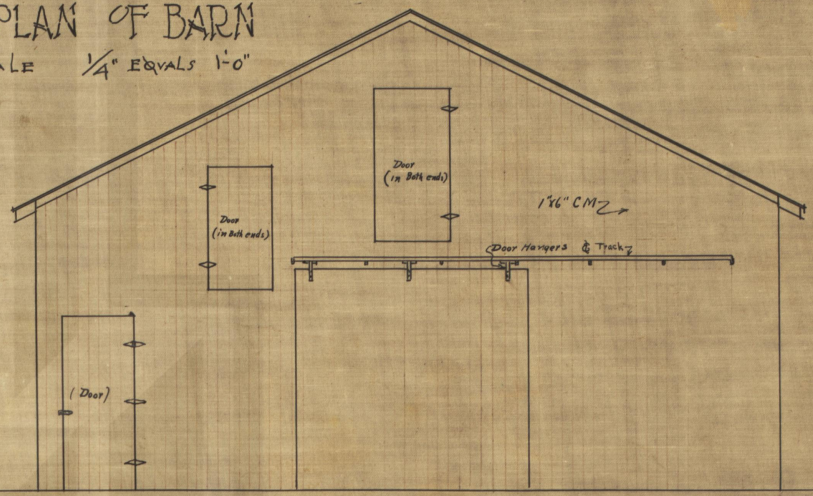

FRONT ELEVATION

Scale 1/4" Equals 1'-0"

File No.	
Construction	Department
Double U Co., Post City, Texas	
Drawn by REG	Date 9-30-14
Traced by REG	Date 9-30-14
Approved	Date
Drawing No.	14020
Sheet No.	1
Scale	1/4" = 1'-0"

FARM BUILDINGS