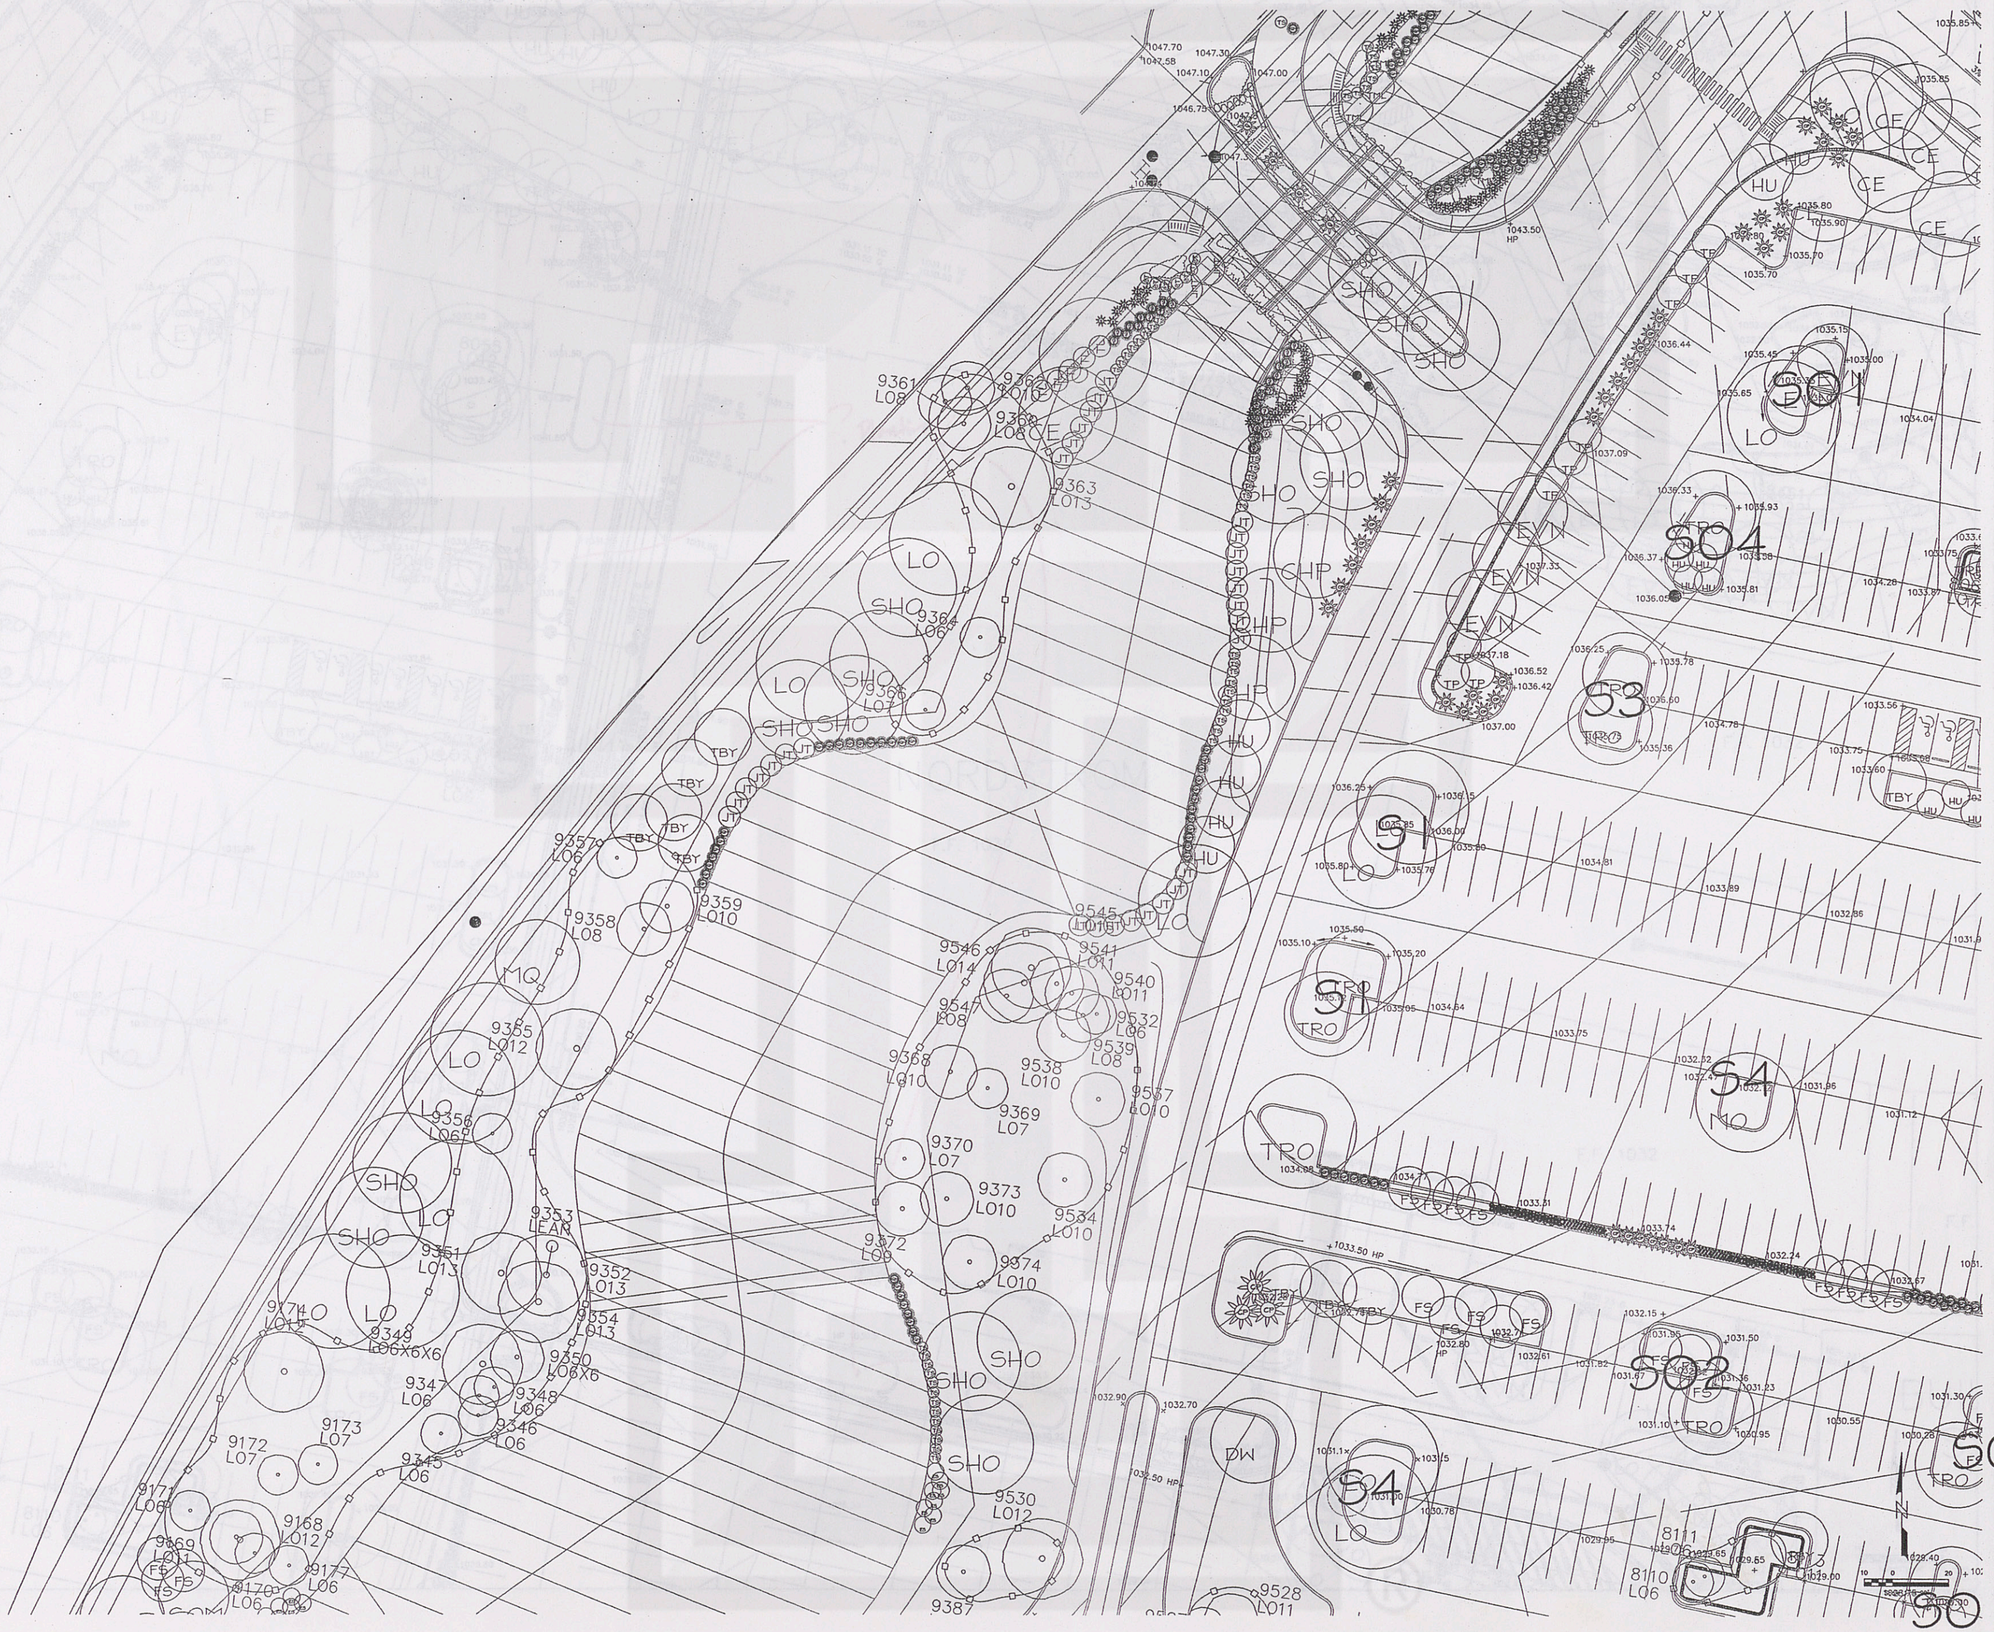

key plan

2 July 17, 2003-100% Design Development

SCALE: 1"=20'	DATE: 07/17/03
1 02.03.03 Schematic Design Submittal	
No. Date & Description of Issue	

SH3

The Shops at La Cantera

SH3

F.M. 1604 and I.H. 10
San Antonio, Texas.

OWNER
LA CANTERA RETAIL LIMITED PARTNERSHIP
Contact: Gregory Zimmerman
The Rouse Company
Tel : 702.791.4311 / Fax : 702.791.4486

ARCHITECT SH1
ALAMO ARCHITECTS
108 King William
San Antonio, Tx. 78204
Tel : 210.227.2612 / Fax : 210.227.9457

LANDSCAPE ARCHITECT
J. ROBERT ANDERSON FASLA
1715 S. Capital of Texas Highway Suite 105
Austin Tx. 78746
Tel : 512.329.8882 / Fax : 512.329.8883

STRUCTURAL ENGINEER
JASTER - QUINTANILLA SAN ANTONIO, LLP.
123 West Sunset
San Antonio, Tx. 78209
Tel : 210.349.9098 / Fax : 210.349.0146

MEP ENGINEER
GOETTING & ASSOCIATES INC
12042 Blanco Road
San Antonio, Tx. 78216
Tel :210.530.7000 / Fax : 210.377.0256

SH3

CIVIL ENGINEER
PAPE - DAWSON ENGINEERS INC.
555 E. Ramsey
San Antonio, Tx. 78216
Tel : 210.375.9000 / Fax : 210.375.9020

PRELIMINARY

NOT FOR REGULATORY APPROVAL PERMIT, OR CONSTRUCTION

BOB ANDERSON
TEXAS REG. NO. 754

JOB NO.: 2000	DRAWN BY: DPM

SHEET TITLE & NO.:

S01 Site Landscape Planting Plans

L226