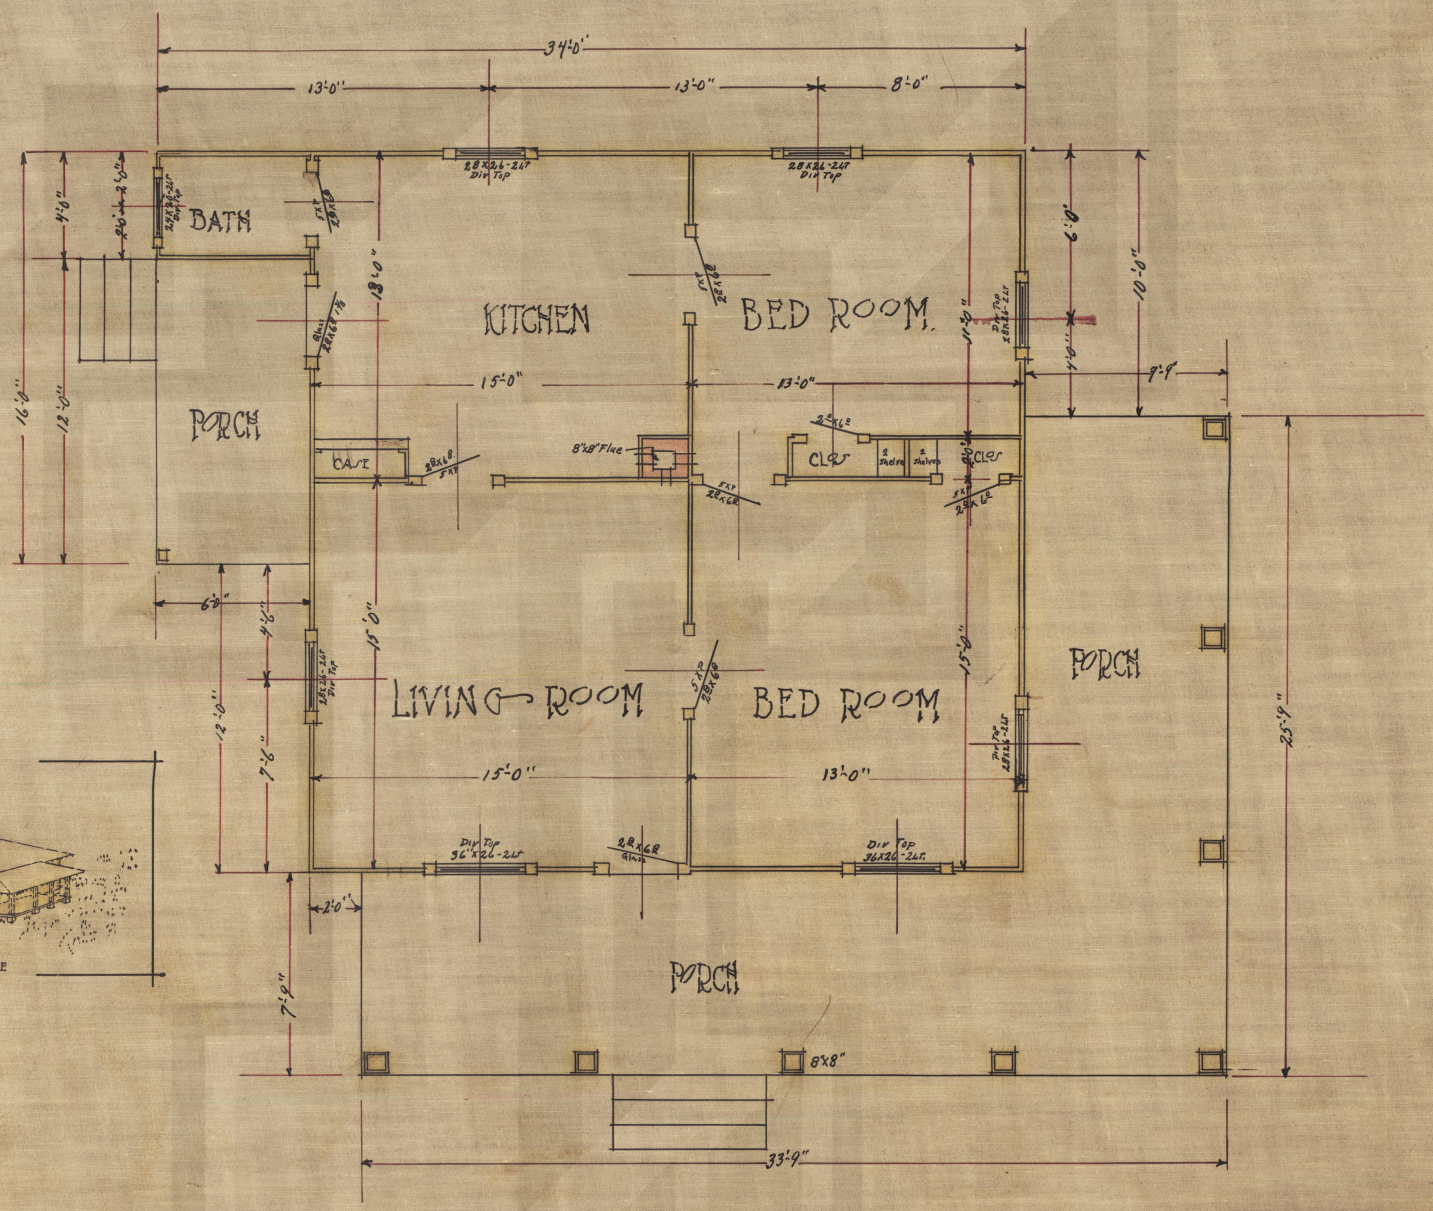


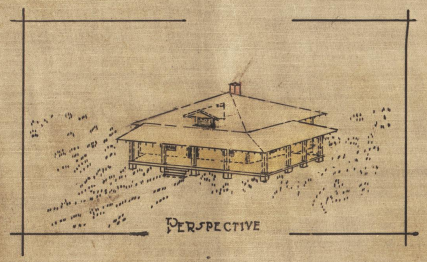


# FLOOR PLAN

SCALE 1/4" EQUALS 1'-0"

FROM
Construction Department
Double U Co., Port City, Texas

Drawn by R.E.G. Date 1/6-19
Traced by R.E.G. Date 1/6-19
Approved ..... Date .....
Drawing No. 14023
Sheet No. ▼
Scale 1/4" = 1'-0"