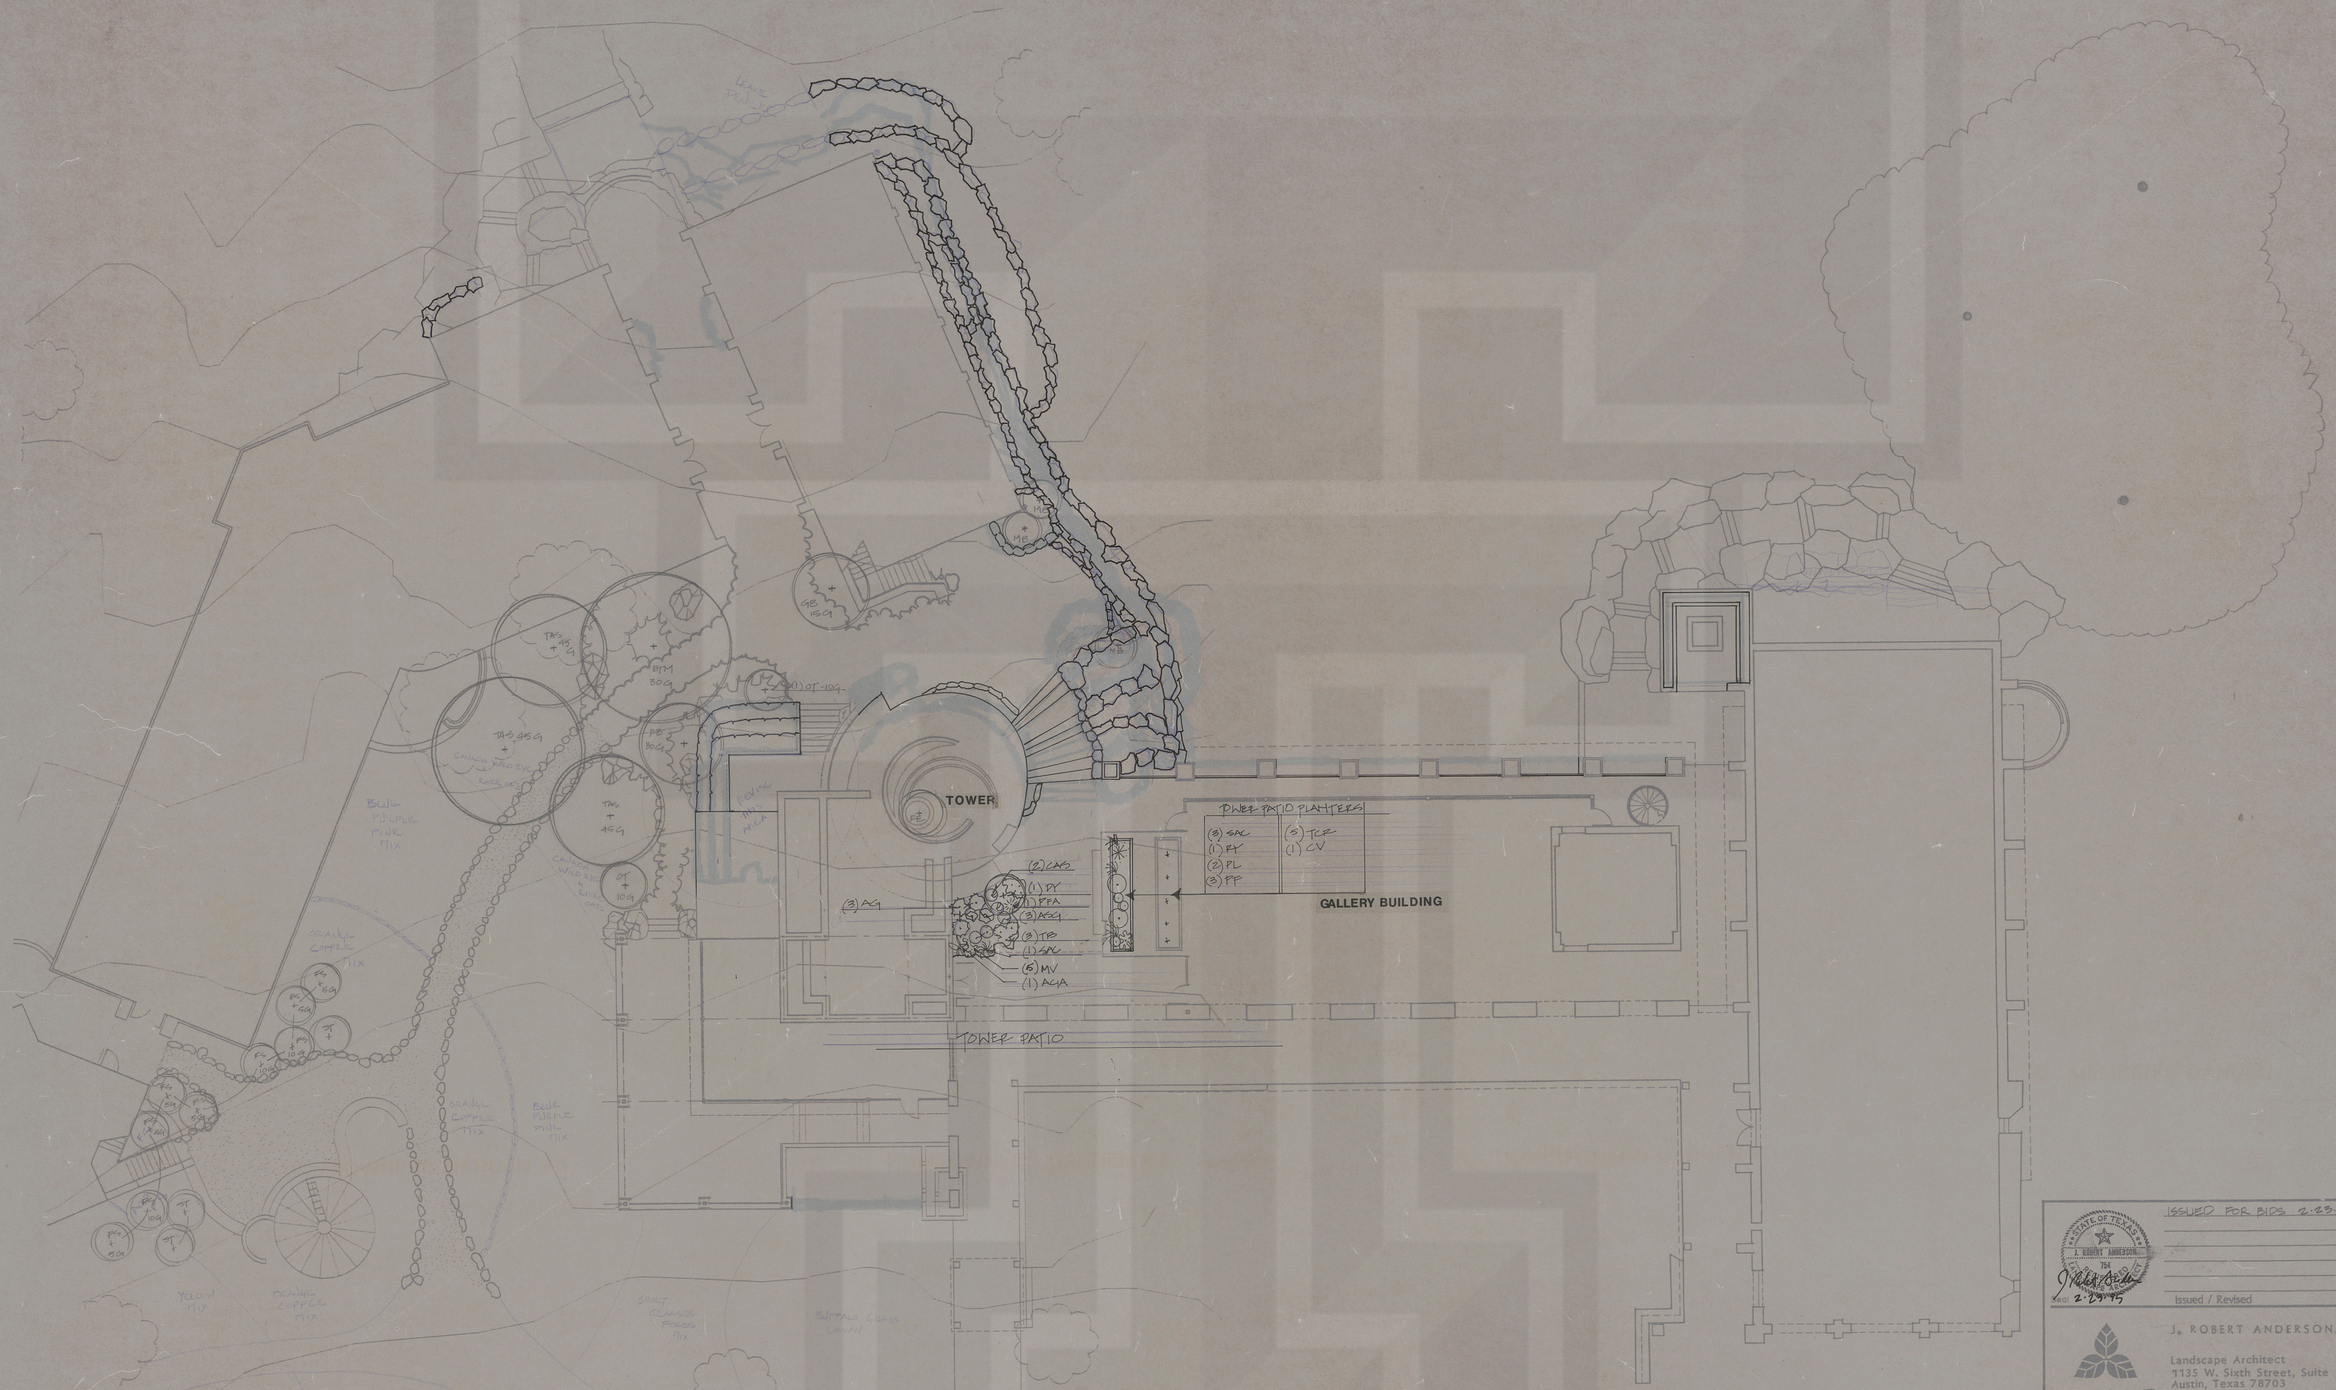

NOTE:
WEST GALLERY BUILDING PLANTERS AND TOWER PATIO BED ARE INCLUDED IN ENTRY COURT AND ENTRY WALK CONTRACT. ALL OTHER TREES ARE IN SITE TREE PLANTING CONTRACT OR BY NWRC.

STATE OF TEXAS
J. ROBERT ANDERSON
2-23-95

ISSUED FOR BIDS 2.23.95

Issued / Revised

J. ROBERT ANDERSON, ASLA
Landscape Architect
1135 W. Sixth Street, Suite 120
Austin, Texas 78703
(512) 476-1777

NATIONAL WILDFLOWER RESEARCH CENTER

Project Name

LANDSCAPE PLANTING PLAN

Drawing Title

Project No.
Drawn
Drawing No.

SCALE 1" = 10' 0"

LP-5 of