IRRIGATION SYSTEM LAYOUT IS DIAGRAMMATIC
EXACT LOCATION OF PIPING, HEADS AND
VALVES SHALL BE ESTABLISHED IN THE
FIELD AT THE TIME OF INSTALLATION.

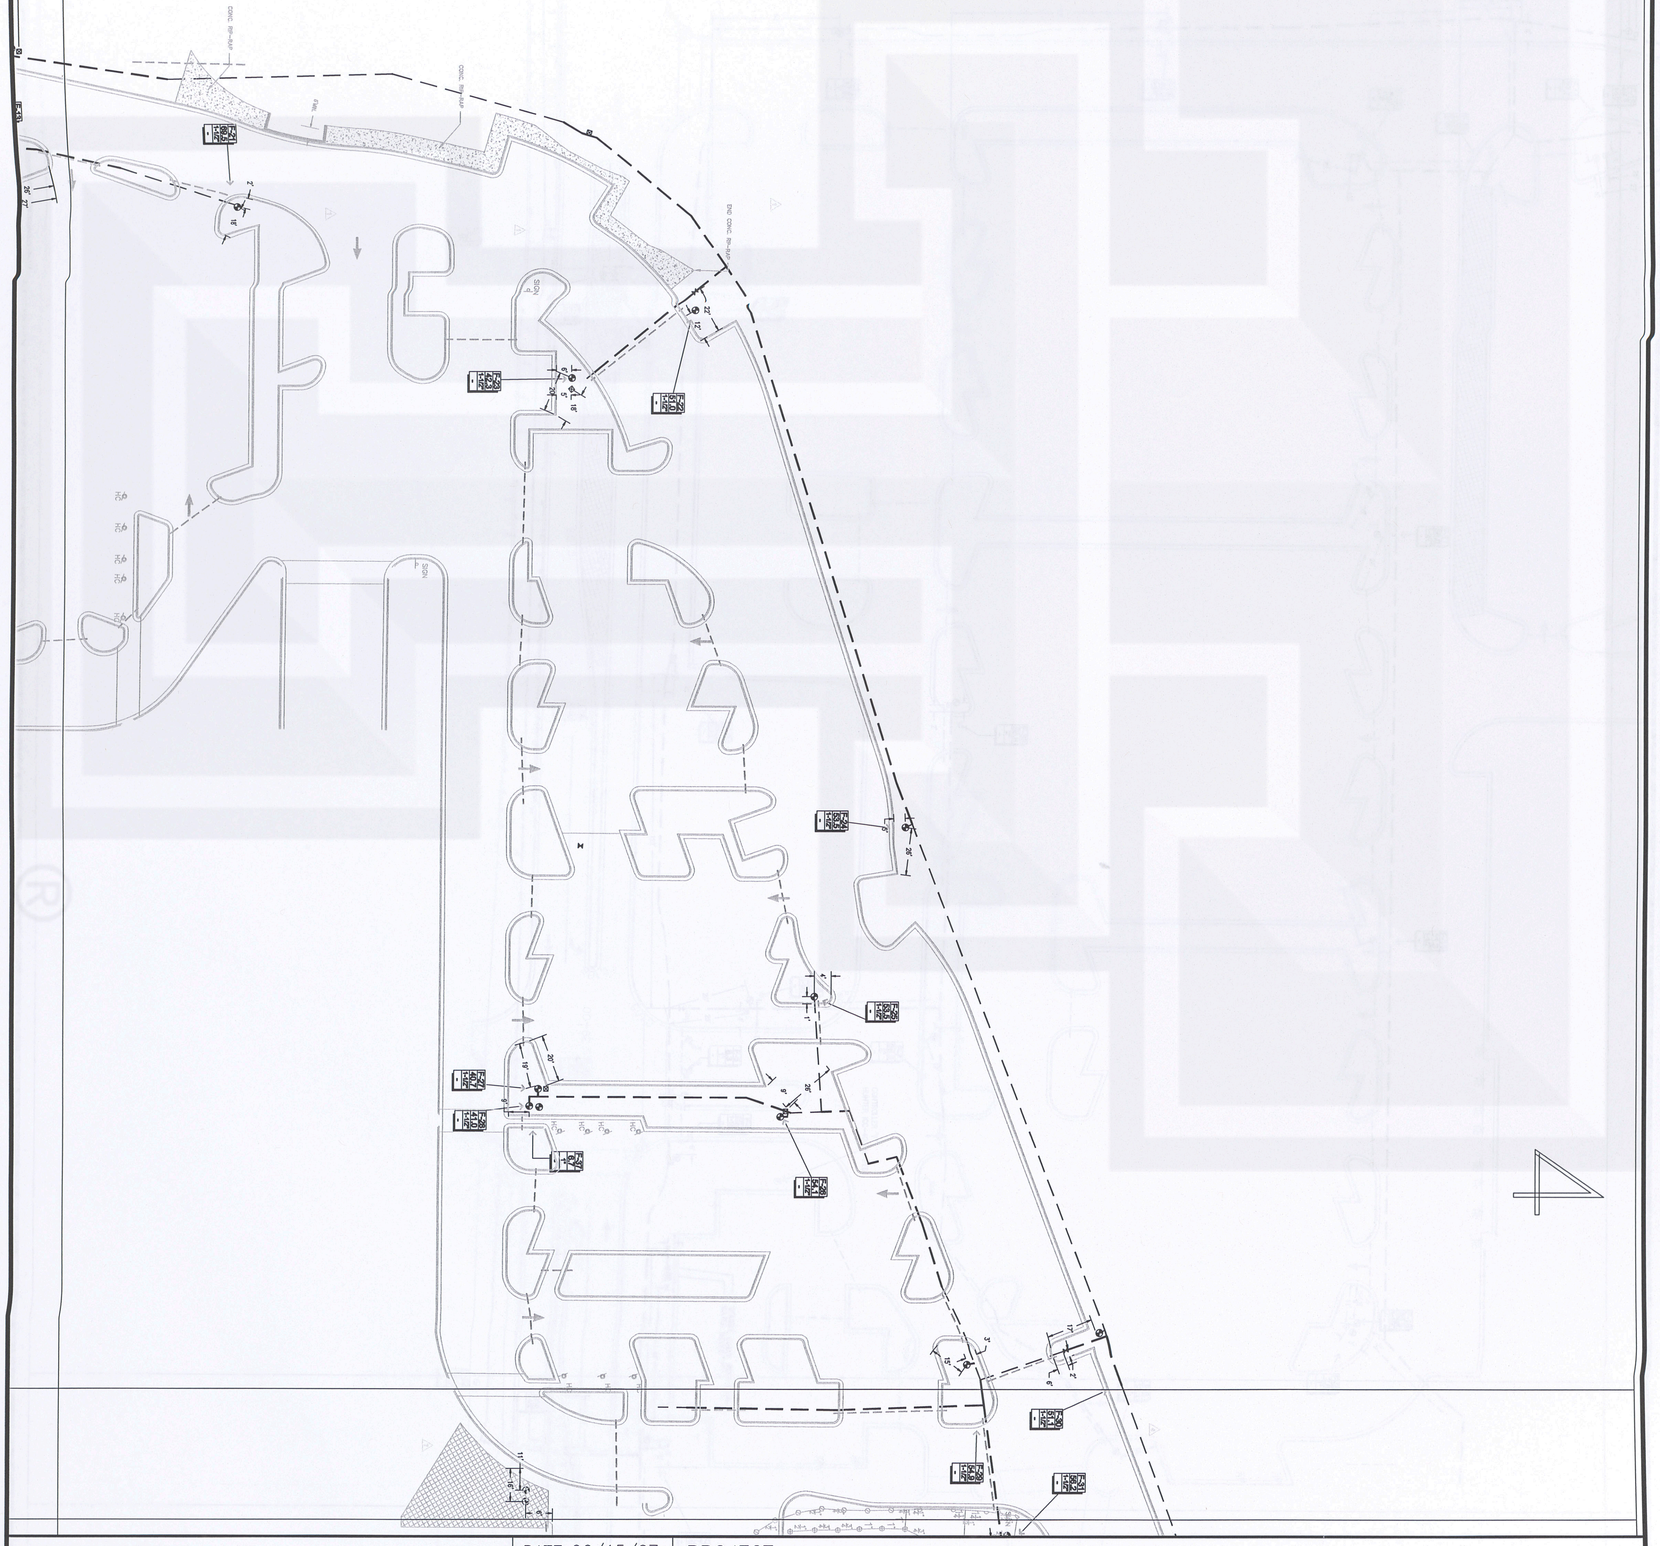
CONC RIP-RAP
CONC RIP-RAP
END CONC RIP-RAP
INLET
INLET
INLET