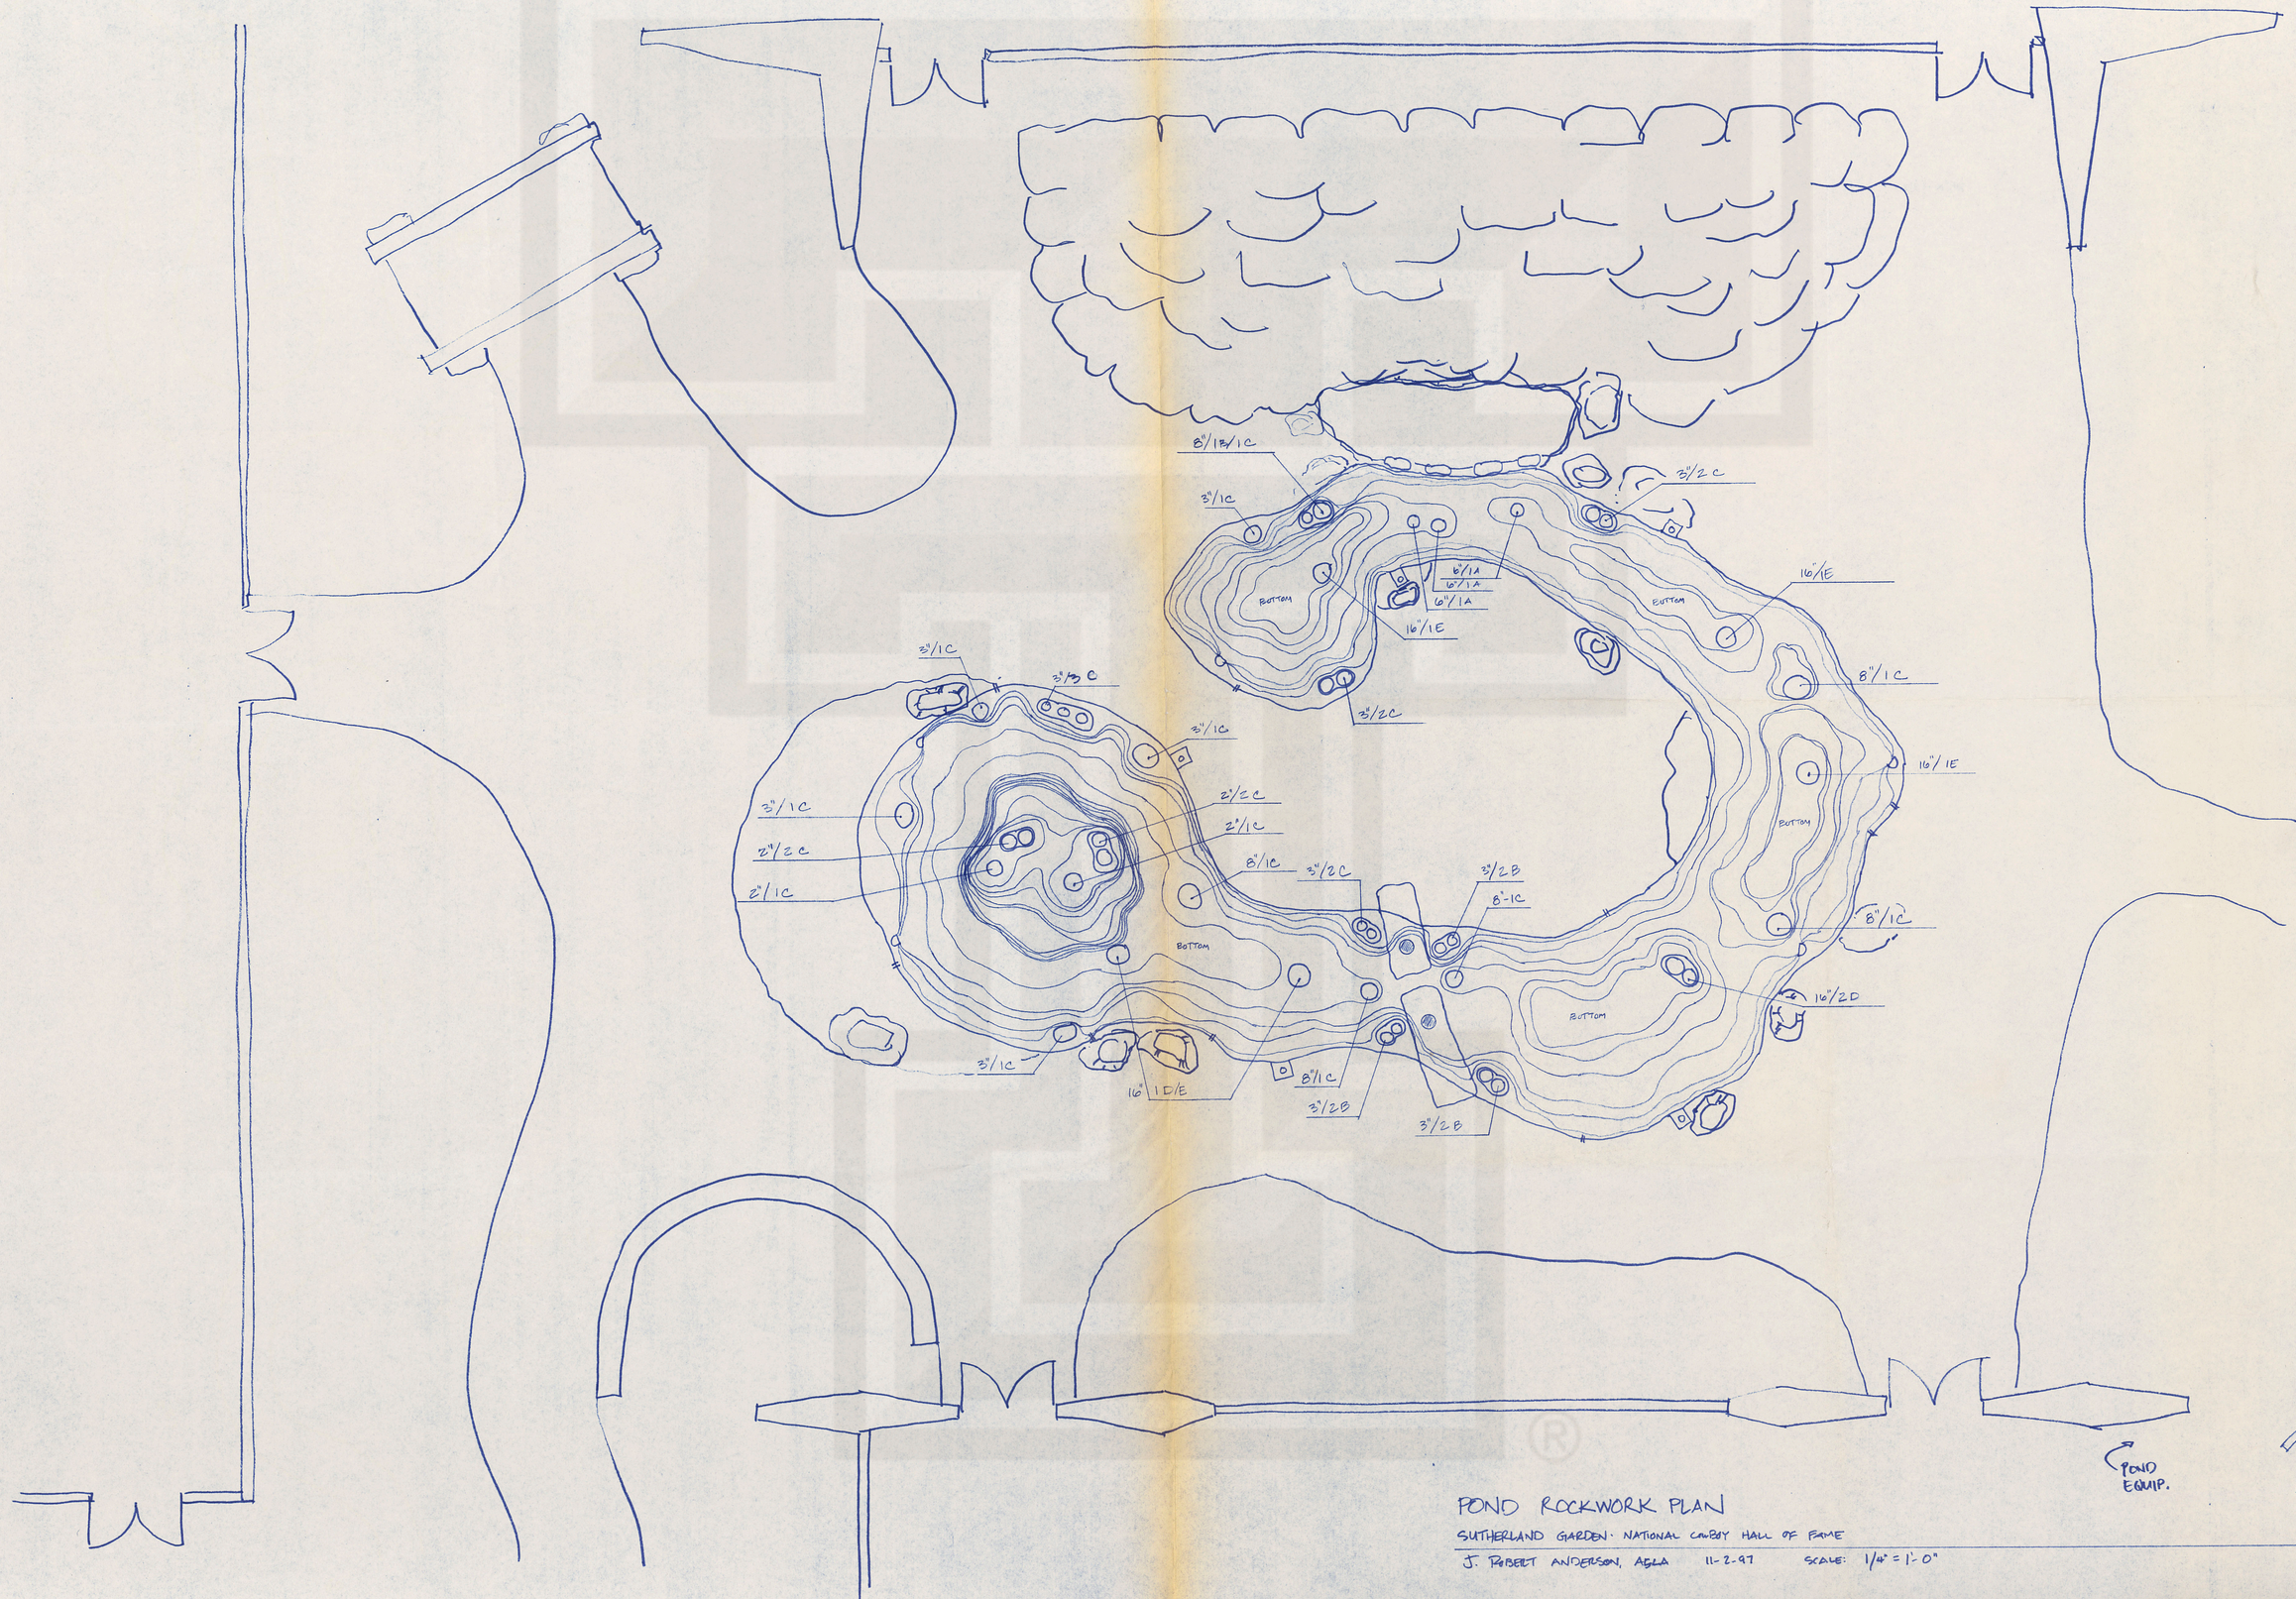

POND ROCKWORK PLAN

SUTHERLAND GARDEN · NATIONAL COWBOY HALL OF FAME

J. ROBERT ANDERSON, AGLA 11-2-97 SCALE: 1/4" = 1'-0"

OFFICE COPY