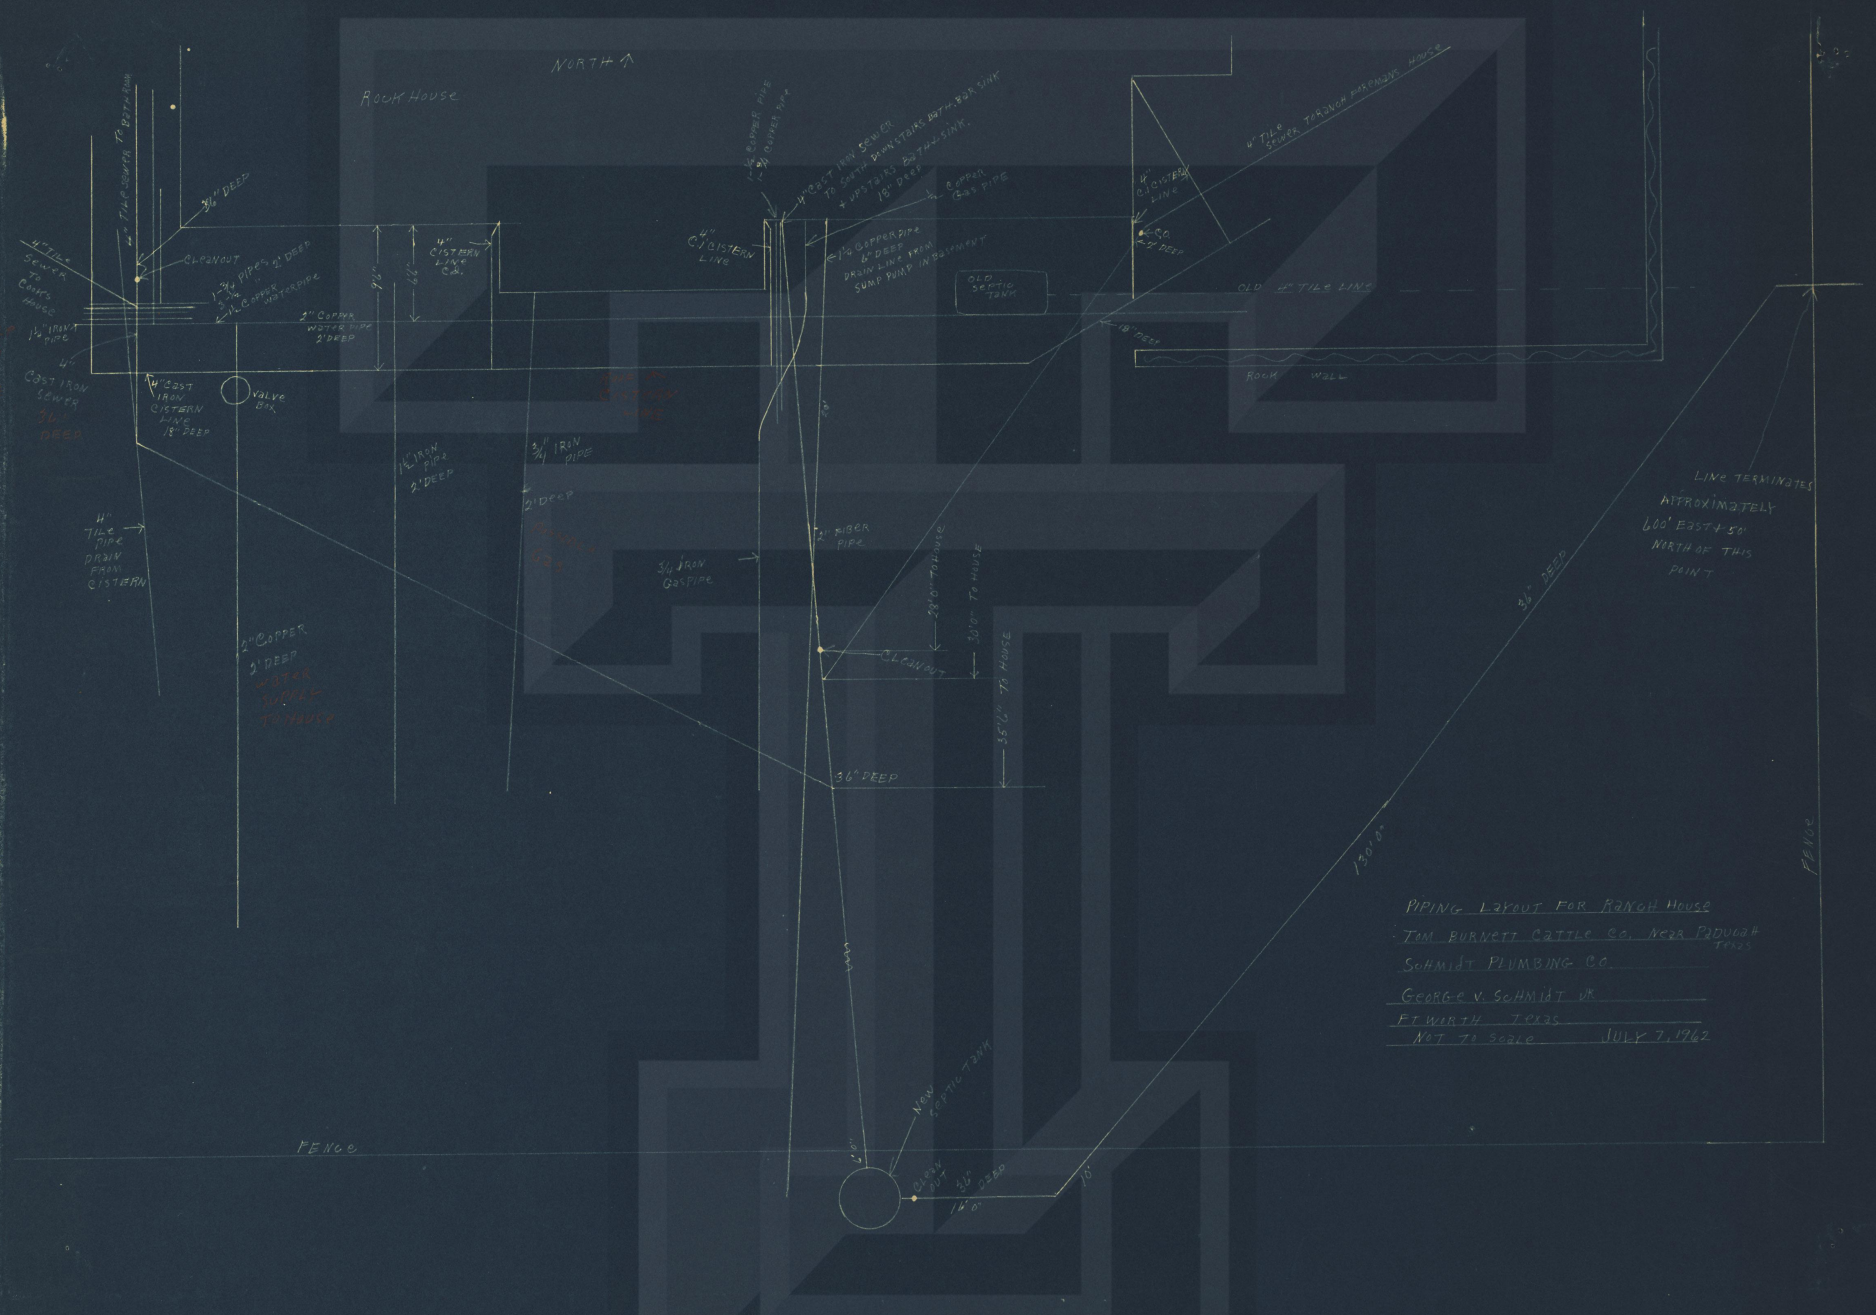

PIPING LAYOUT FOR RANCH HOUSE

TOM BURNETT CATTLE CO. NEAR PADUCAH TEXAS

SCHMIDT PLUMBING CO.

GEORGE V. SCHMIDT JR.

FT WORTH TEXAS

NOT TO SCALE JULY 7, 1962