Baylor University

Dutton Ave. Medians

Waco, Texas

PLANTING SCHEDULE:

COMMON NAME	BOTANICAL NAME	QTY	SIZE	SPACING/COMMENTS
LIVE OAK	QUERCUS VIRGINIANA	15	3" CAL.	as shown
CEDAR ELM	ULMUS CRASSIFOLIA	5	3" CAL.	as shown
CREPE MYRTLE	LAGERSTROEMIA INDICA	22	30 gal.	as shown, varieties as shown, min. 6' ht.
YAUPON HOLLY	ILEX VOMITORIA	15	15 gal.	as shown, varieties as shown
MEXICAN FEATHERGRASS	STIPA TENUISSIMA	2607	1 gal.	as shown, min. 12" ht.
BIG MUHLY	MUHLENBERGII LINDHIEMERI	682	3 gal.	30" O.C.
GREEN CLOUD SAGE	LEUCOPHYLUM FRUTESCANS	366	3 gal.	30" O.C.
INDIAN HAWTHORN	RHAPIOLEPIS INDICA 'PINKIE'	30	1 gal.	as shown, colors as shown
LANTANA 'NEW GOLD'	LANTANA SP.	728	1 gal.	18" o.c.
GULF MUHLY 'ROYAL MIST'	MUHLENBERGII CAPILARIS	544	1 gal.	24" O.C.

NOTE: MINIMUM 4" PERMEABLE SOIL REQUIRED FOR ALL AREAS.

12" RAISED BRICK PLANTER BED

n.t.s.

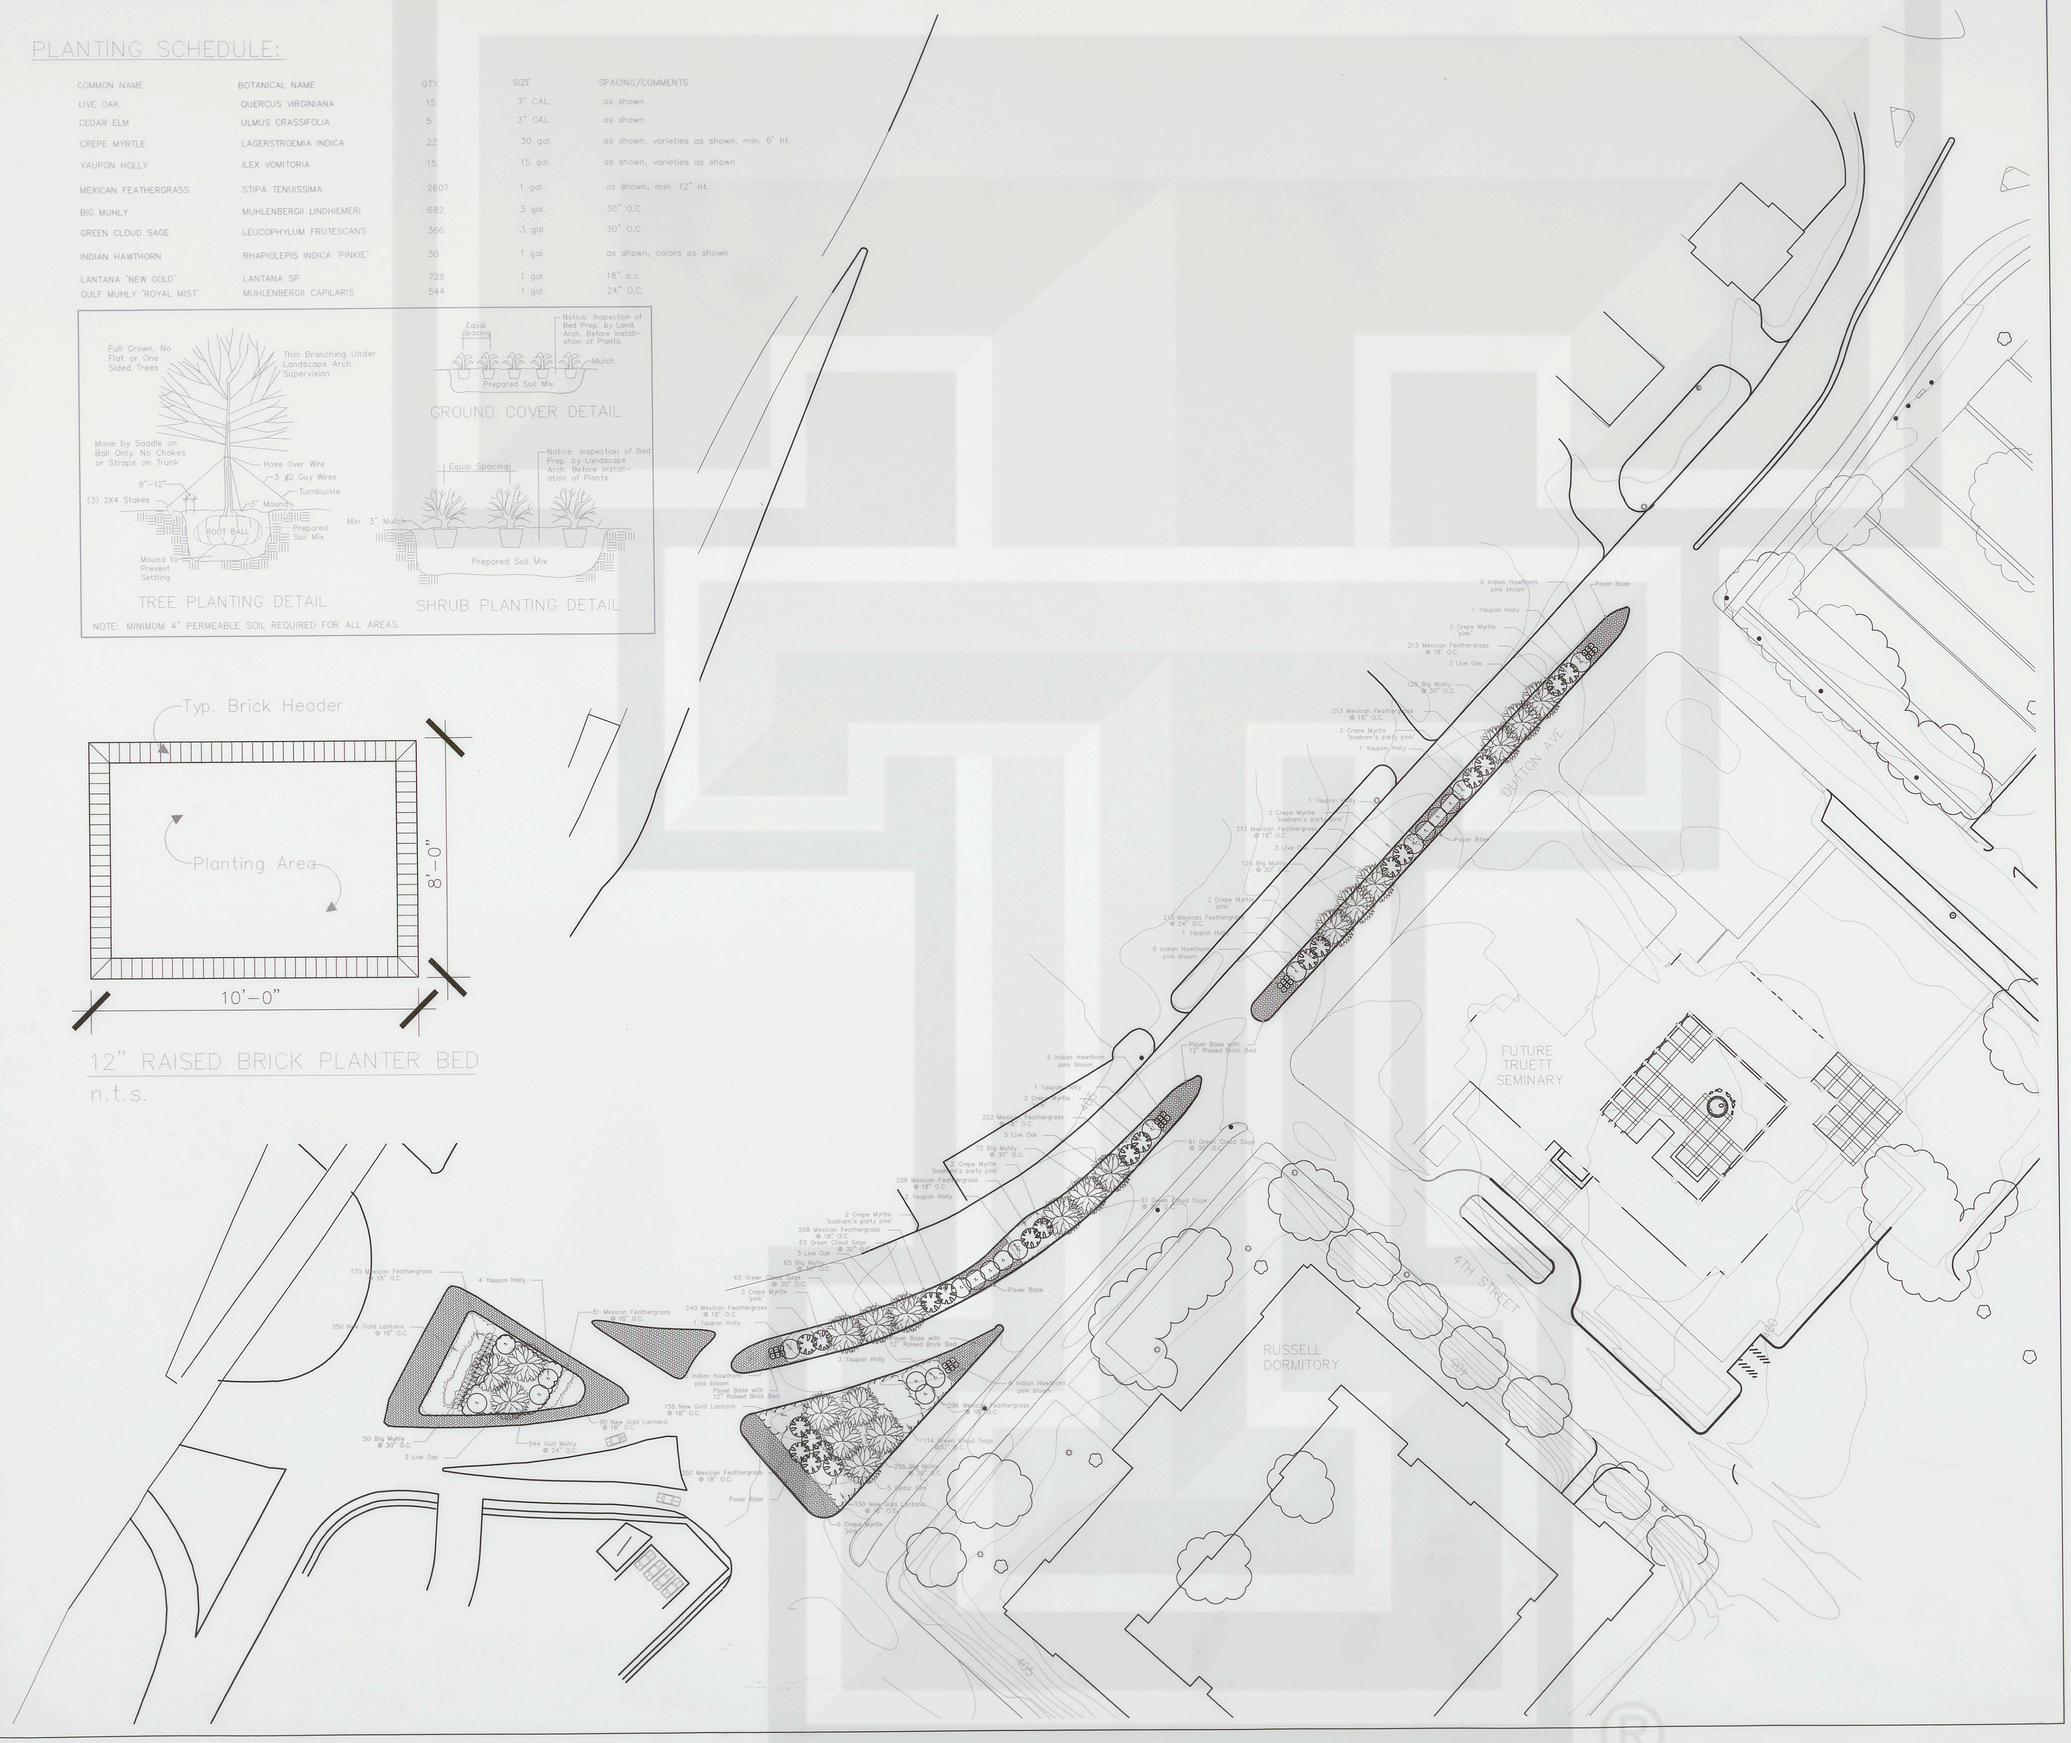

J. Robert Anderson
LANDSCAPE ARCHITECTS

1715 So. Capital of Texas Highway
Suite 105
Austin, Texas 78746

Phone: (512) 329-8882
Fax: (512) 329-8883
Email: mail@JRobertAnderson.com
www.JRobertAnderson.com

Revisions:

No.	Date	By	Comments

Key Plan:

Sheet Title:

Preliminary Planting Plan

Filename:	Planting Plan	Scale:	1"=40'
Issue Date:	02.22.01	Issue For:	BU
Drawn By:	ACR/GFC	Checked By:	JRA

North

NOT TO SCALE

Sheet Number:

L1

Drawing location and name: D:\BAYLOR UNIVERSITY\DUTTON MEDIANS\CD'S\157LSCD-501.DWG Sat , 11 Nov 17 – 1:23pm