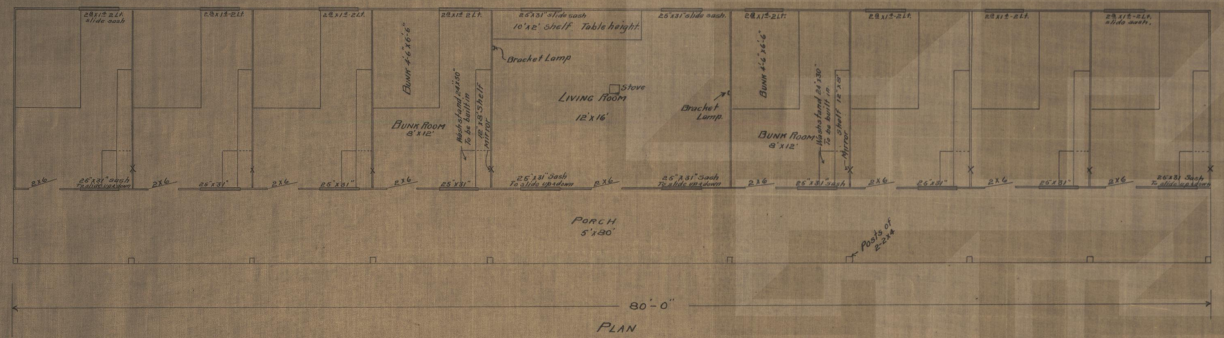

PLAN

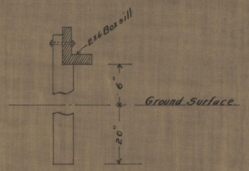

DETAIL CEDAR ANCHOR POSTS
Scale 1"=1'-0"

BUNK HOUSE
FOR COMMISSARY.

SOUTH ELEVATION.

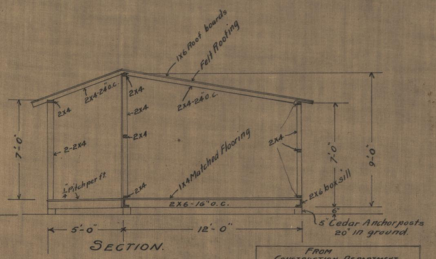

SECTION.

FROM
CONSTRUCTION DEPARTMENT
DOUBLE U Co. POST CITY TEXAS.
Drawn by T.R.M. Date 11/1/08.
Traced by T.R.M. Date 11/1/08.
Approved Jno.O. Date 11/1/08.
Drawing No. 08058A
Sheet No. 1
Scale $\frac{1}{4}$"=1'-0"

BILL OF MATERIAL.

Amt	Size	Length	Article
33 pc	5"	2'-2'	Cedar Anchor Posts
35	2x6	16'	Box sills
60	2x6	12'	Joists
18	2x4	12'	Plates
10	2x4	18'	Studs
11	2x4	16'	"
15	2x4	16'	Bridging
40	2x4		Window Frames. Scrap not less than 2'x3'.
45	2x4	20'	Rafters
10	2x4	14'	Porch Posts
140	1x12	16'	Boxing
30	2x6	10'	Porch joists
235	1x6	14'	Roof boards
1830 ft.	1x4	14'	Matched Flooring
100 lbs.	1x4	16'	Battens
16	2x4	12'	Bunks
16	1x6	18'	"
16	1x2	12'	"
8	2x4	10'	Wash Stands
4	1x12	10'	"
6	1x12	16'	Shelves
12	10x10-4 Lt.		Diamond Top Sash
8	2.8x1.5-2Lt.		Cellar Sash
16 Rolls			Felt Roofing
9 pr.	3½x3½		Loose Pin Butts
9			Rim Locks
22			Hooks & Eyes
50#	16d.		Com. Nails
75#	8d.		" "
50#	6d.		" "
60#	8d.		Finish "
33	3/4	5"	Bolts
20#			Roofing Caps
6 gal.			Paint Yellow
2			Paint White
20			Chairs
9	2x6		4 P. Doors
35#	4d.		Com. Nails
8			Mirrors
2			Bracket Lamps
1			Stove & Pipe.