La Cantera Mixed Use
01.11073.00

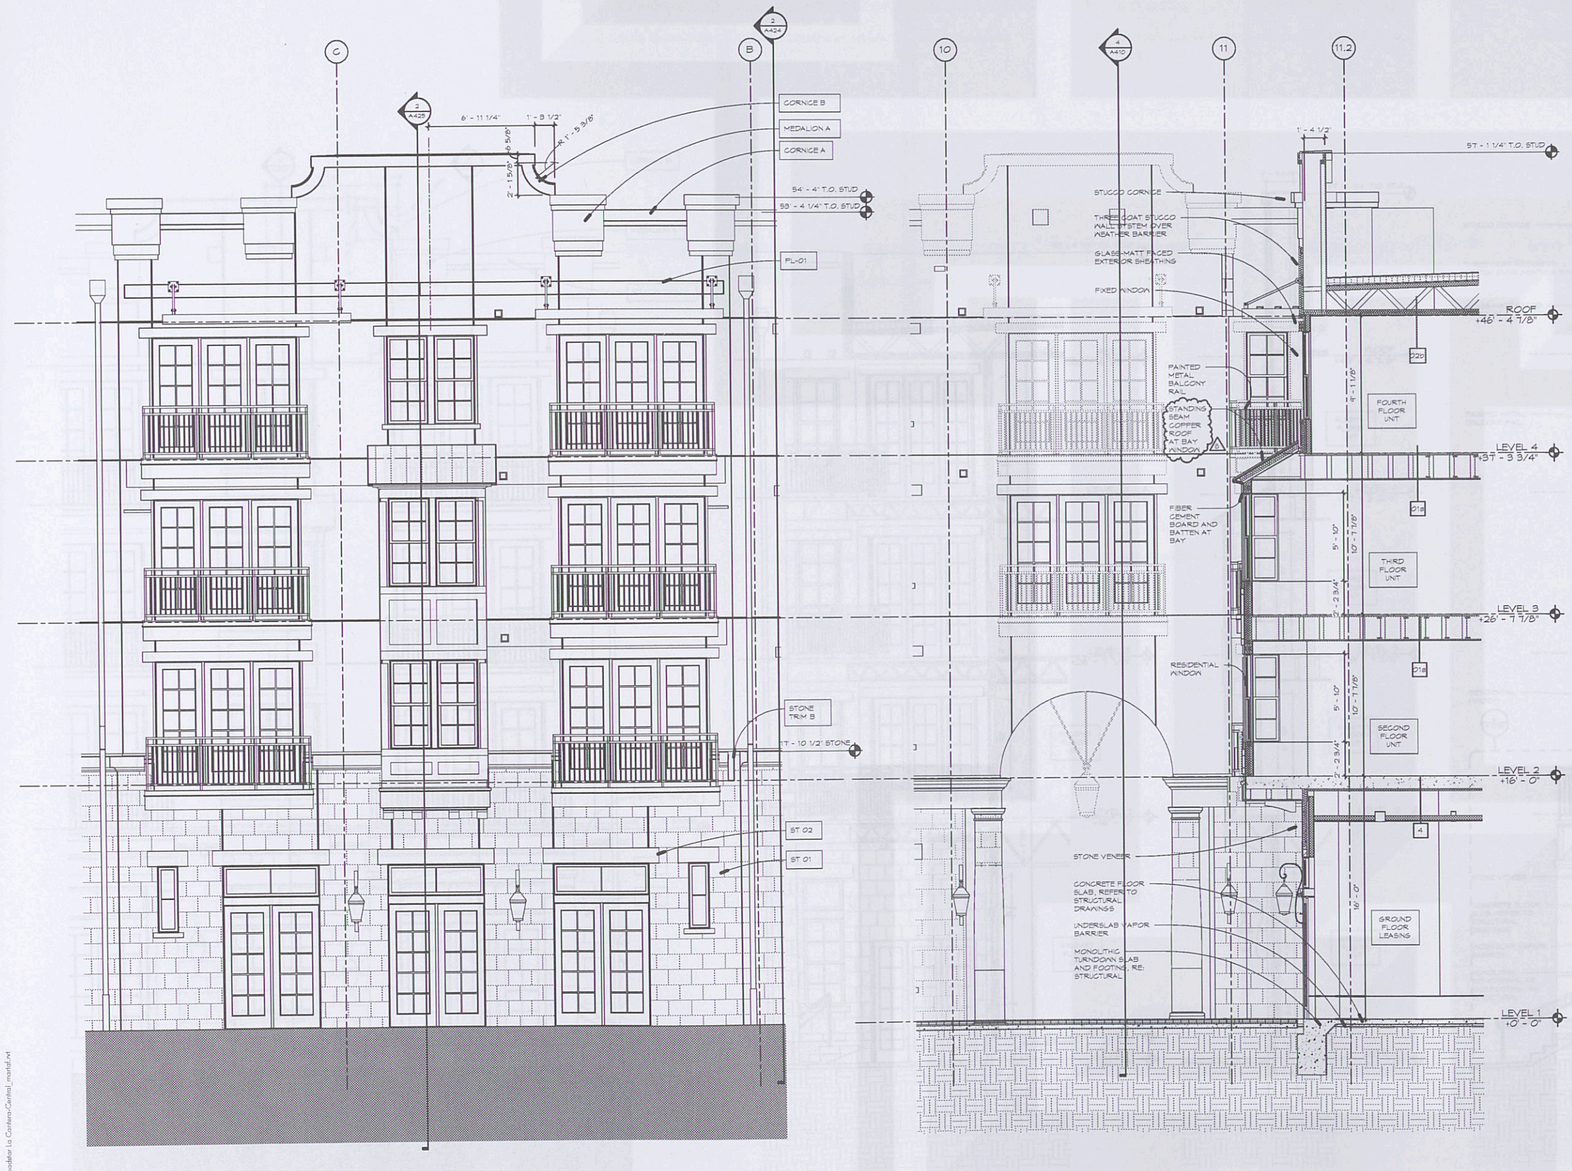

1 Callout of COURTYARD 1 - EAST WALL

1/4" = 1'-0"

2 Section - Courtyard 1

1/4" = 1'-0"

3 View - Pool Courtyard

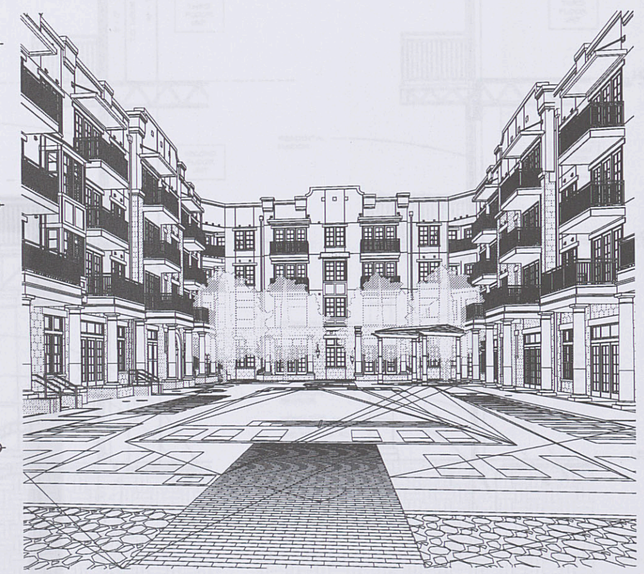

4 View - Pool Courtyard 2

LRK

Looney Ricks Kiss

Architecture Planning Interiors Research
175 Toyota Plaza, Suite 600
Memphis, Tennessee 38103
Telephone 901 521 1440
Fax 901 525 2760
E-mail info@lrk.com

Client:

LOADSTAR, Inc.

9830 Colonnade Boulevard, Suite 600

San Antonio, Texas 78230

Issues

Date	Issues
01.27.12	
04.03.12	50% CD
06.08.12	PRICING SET
07.11.12	PERMIT SET

No.	Date	Revisions
8	10/15/12	For Construction Set

©2012 LRK Inc.
Drawings, written material, and design concepts shall not be used or reproduced in whole or part in any form or format without prior written consent of LRK Inc. Do not scale drawings. Use given dimensions only. If not shown, verify correct dimensions with the Architect. Contractor shall check and verify all dimensions and conditions at job site.

Seal

Project Number: 01.11073.00

Project Name:

La Cantera Mixed Use

6215 Via La Cantera
San Antonio, Texas 78256

Drawing Name:

Courtyard 1 Elevation & Section

Drawn By: BD, MF, DS

Checked By: BD, BE

A425

C:\Revit Projects\011107300-Loadstar La Cantera-Central_central.rvt
10/16/2012 6:14:23 PM