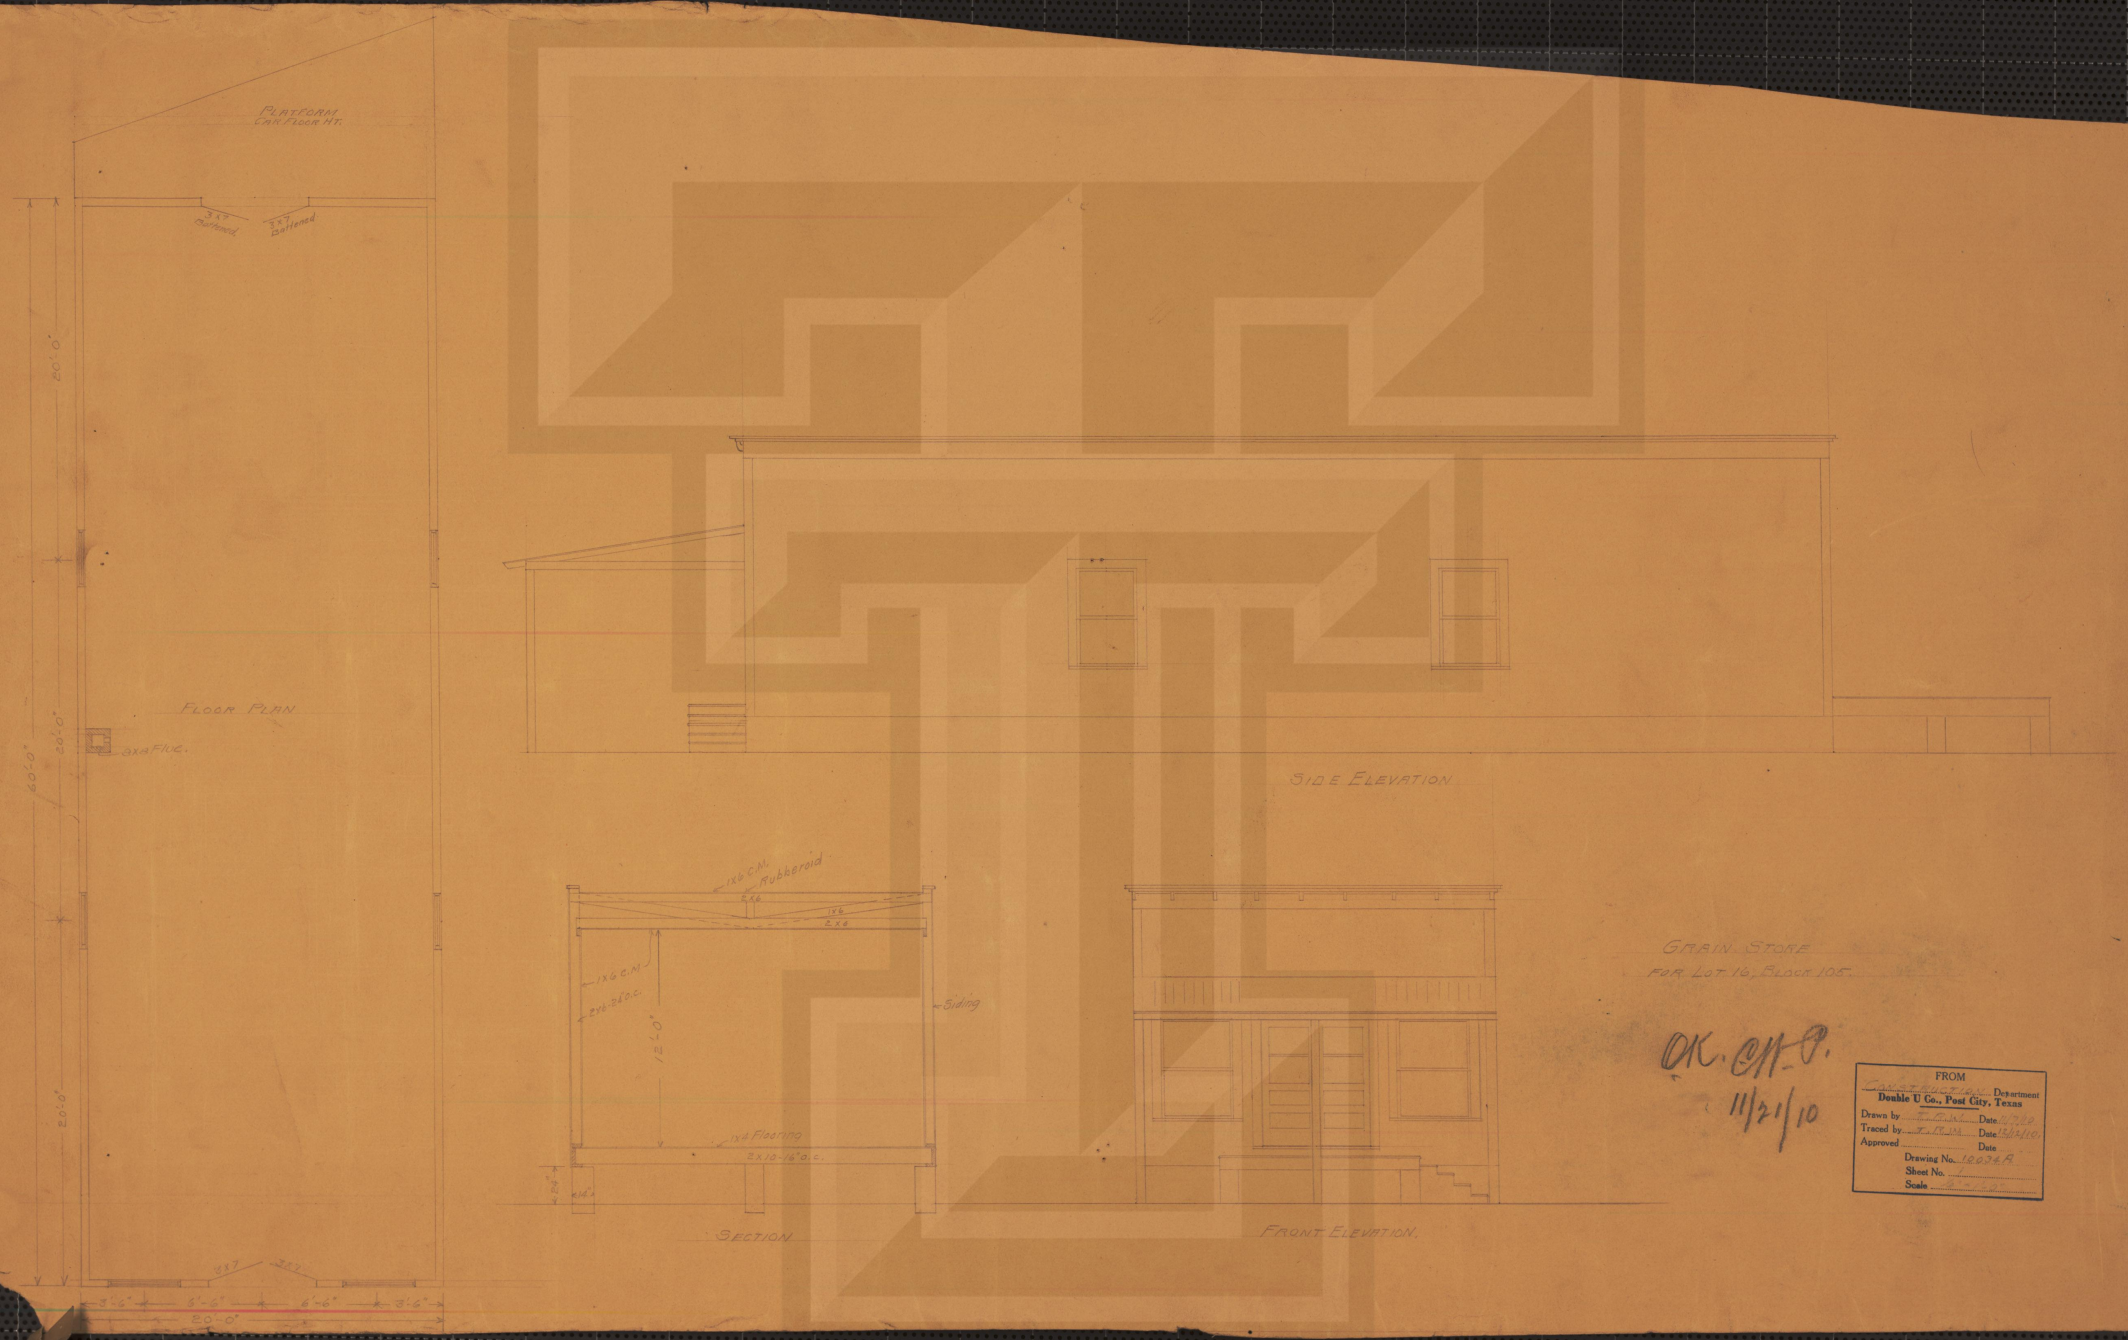

GRAIN STORE
FOR LOT 16, BLOCK 105.

OK. CH-P.
11/21/10

FROM
CONSTRUCTION Department
Double U Co., Post City, Texas
Drawn by T. R. W. Date 11/7/10
Traced by T. R. W. Date 12/12/10
Approved Date
Drawing No. 10034 A
Sheet No.
Scale 1/8" = 1'-0"