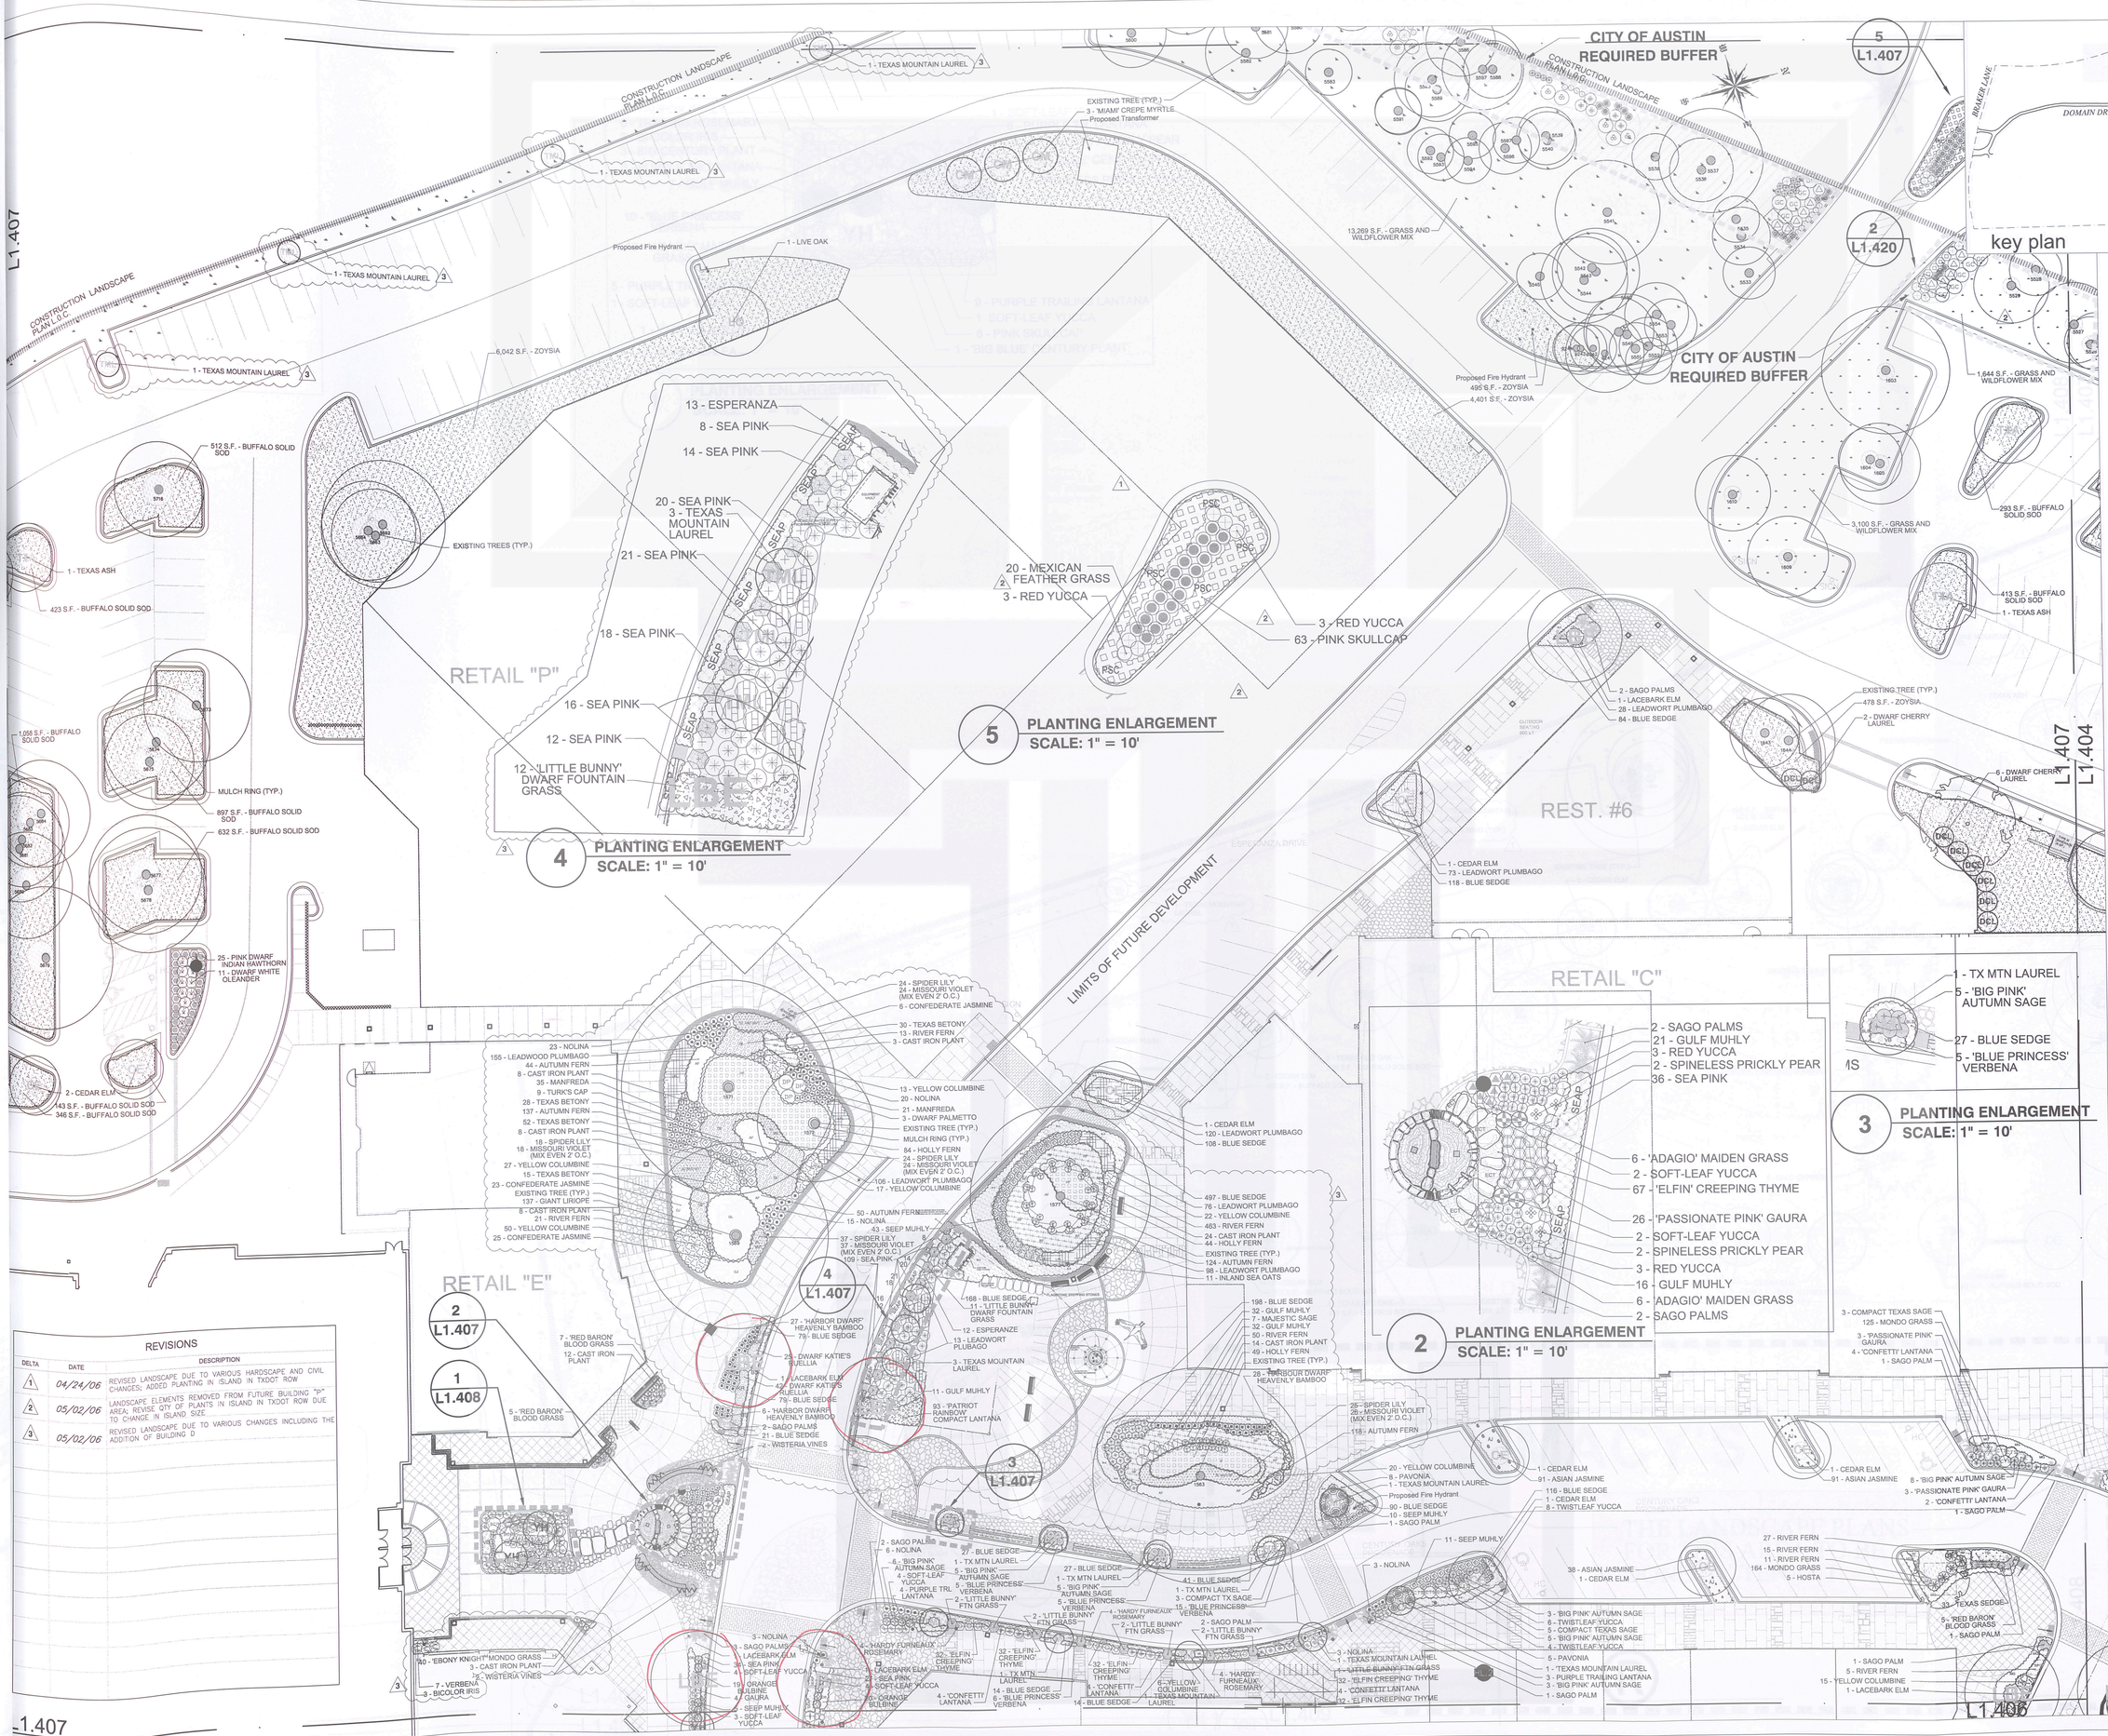

REVISIONS		
DELTA	DATE	DESCRIPTION
1	04/24/06	REVISED LANDSCAPE DUE TO VARIOUS HARDSCAPE AND CIVIL CHANGES; ADDED PLANTING IN ISLAND IN TXDOT ROW
2	05/02/06	LANDSCAPE ELEMENTS REMOVED FROM FUTURE BUILDING "P" AREA; REVISE QTY OF PLANTS IN ISLAND IN TXDOT ROW DUE TO CHANGE IN ISLAND SIZE
3	05/02/06	REVISED LANDSCAPE DUE TO VARIOUS CHANGES INCLUDING THE ADDITION OF BUILDING D

A JOINT VENTURE OF:

SIMON™ | ENDEAVOR REAL ESTATE GROUP

J. Robert Anderson, FASLA
landscape architects . austin, texas .
3718 MANCHACA ROAD
AUSTIN, TEXAS 78704
512.440.1049
440-8000 FAX

REGISTERED LANDSCAPE ARCHITECT J. ROBERT ANDERSON 754 STATE OF TEXAS

9.27.06

09/27/06 SCALE: 1" = 20'
0 10' 20' 40' 60'

Project:

the domain
AUSTIN, TEXAS

JPRA ARCHITECTS
31000 Northwestern Suite 100
Farmington Hills Michigan 48334-2585
phone 248 737 0100 fax 248 737 9161

SHEET TITLE:
PLANTING PLAN

Sheet No.
L1.407