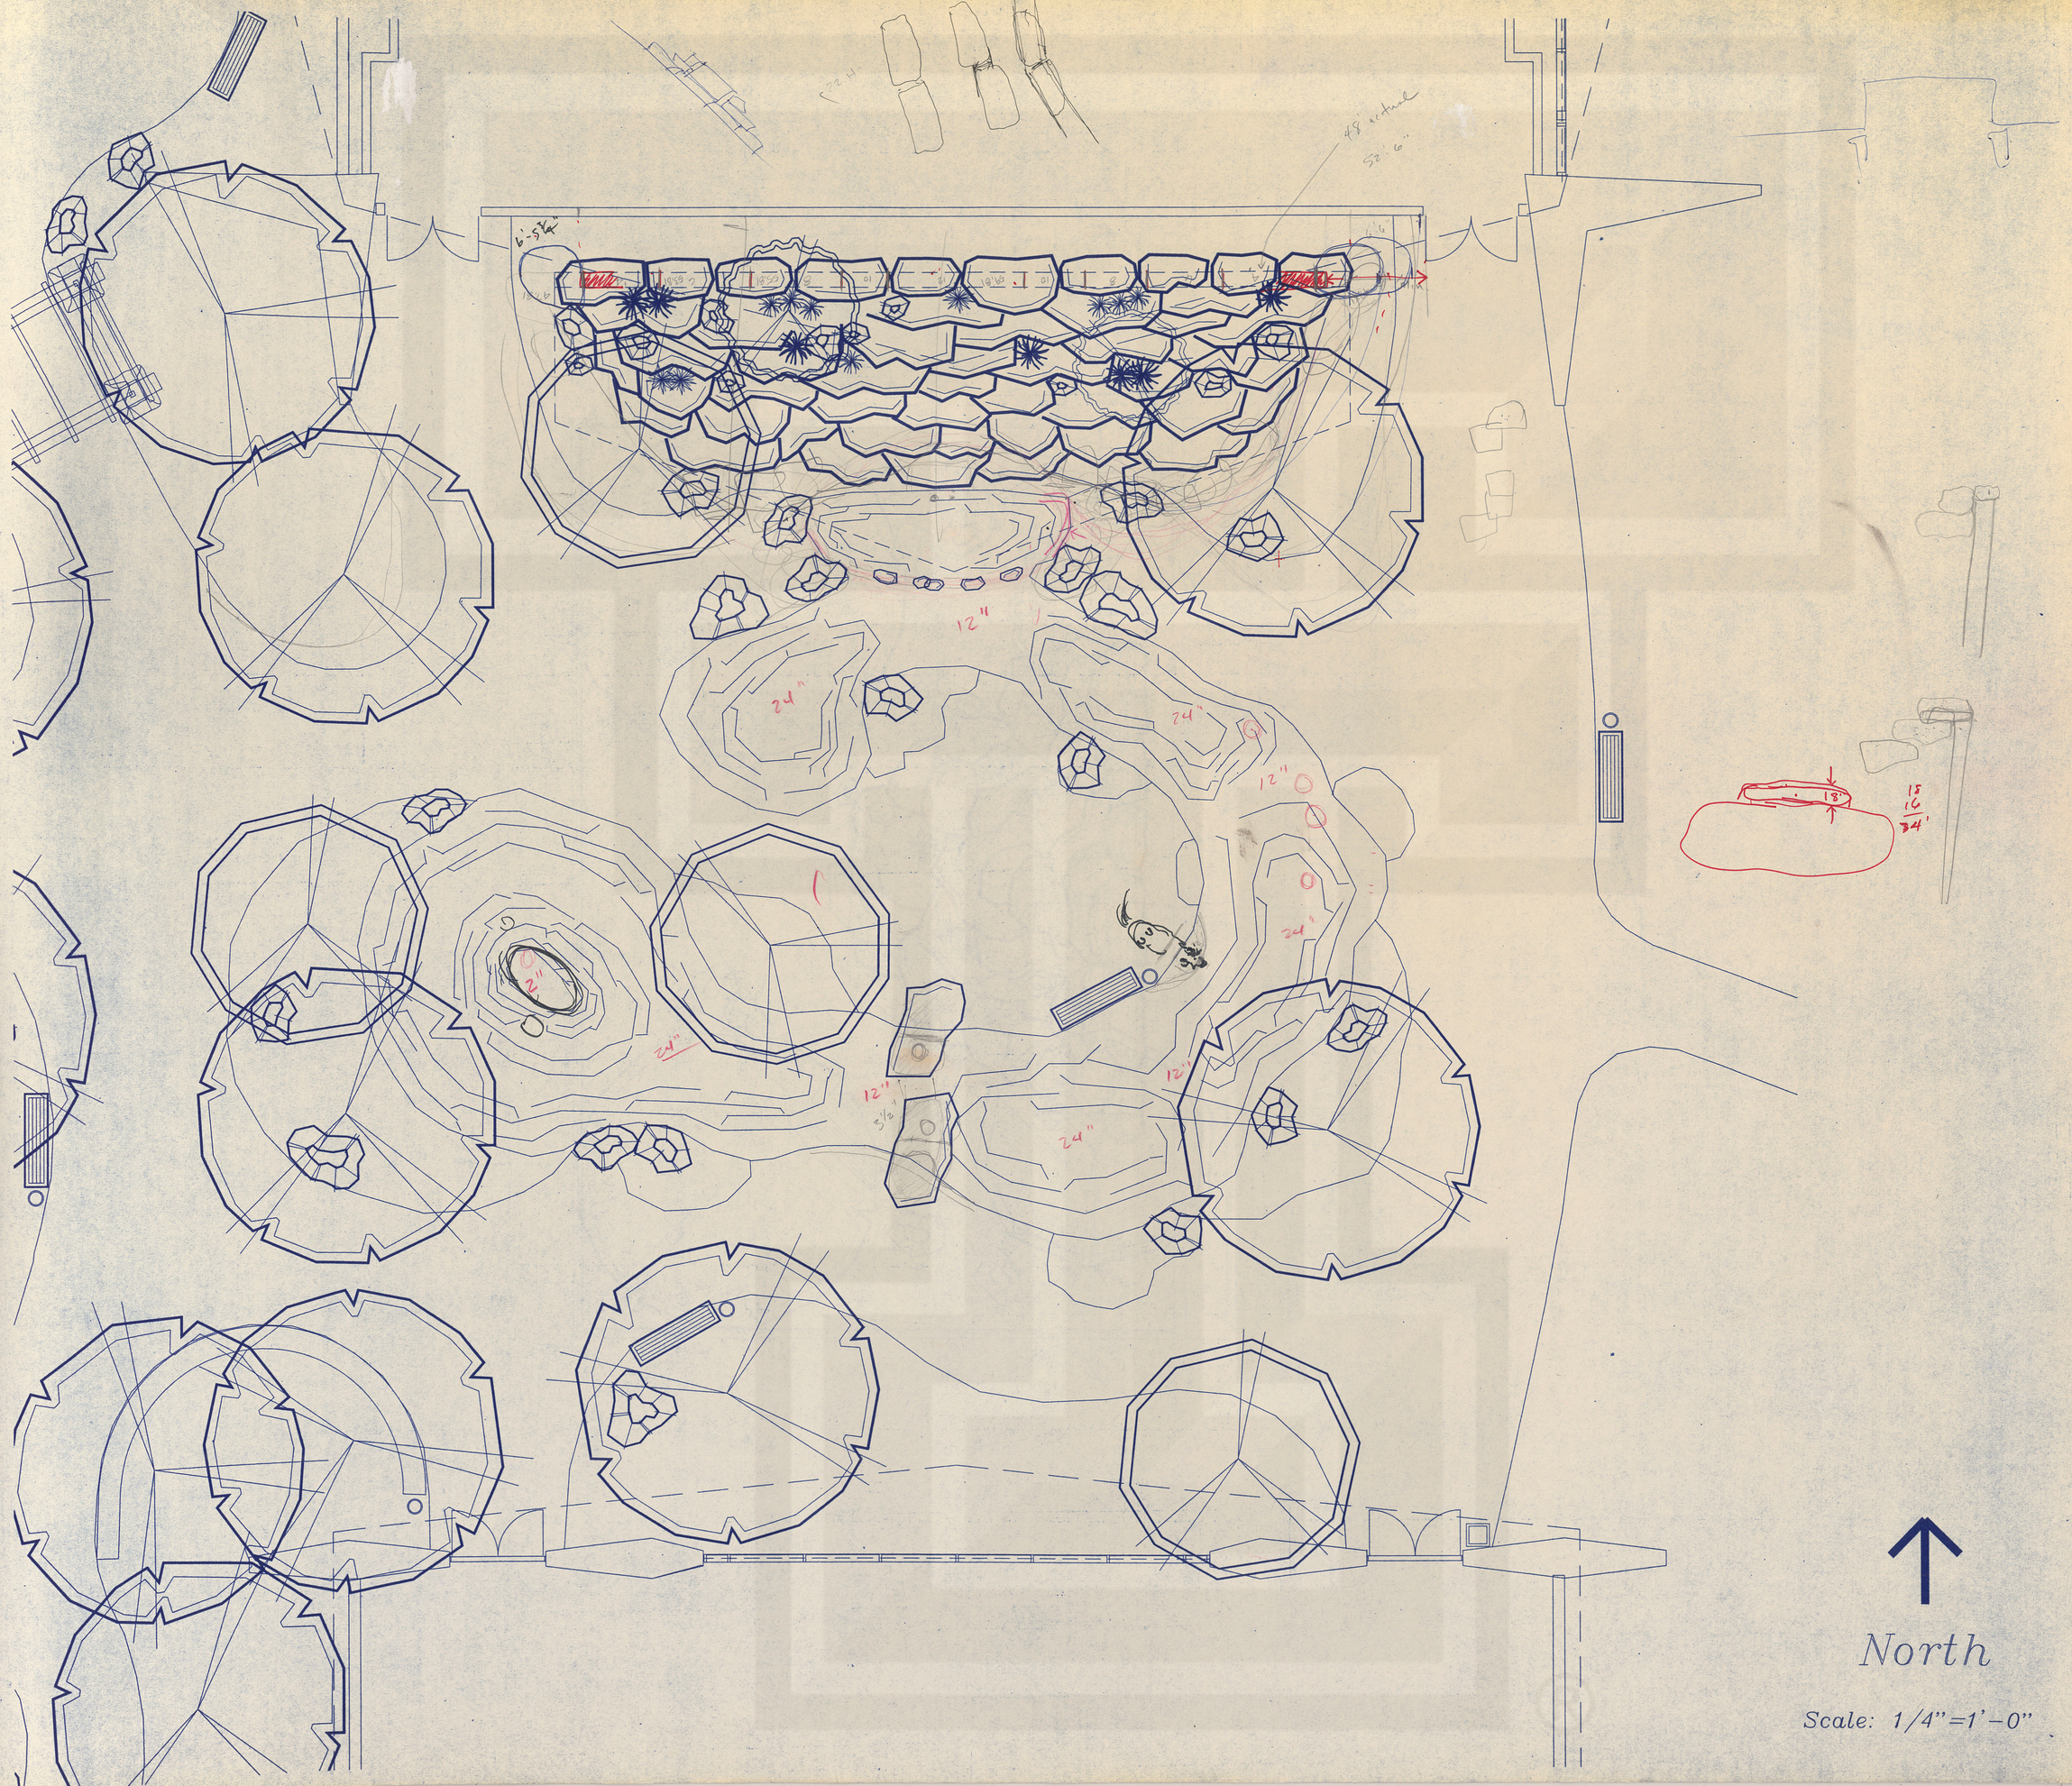


# LANDSCAPE PLANTING PLAN– POND AND TERRACE

The National Cowboy Hall of Fame

The Norma Sutherland Garden

J. Robert Anderson, ASLA
Landscape Architect
1715 S. Capital of TX Hwy. Ste. 105
Austin, TX 78746

Date: 08/15/97

Sheet: L-9