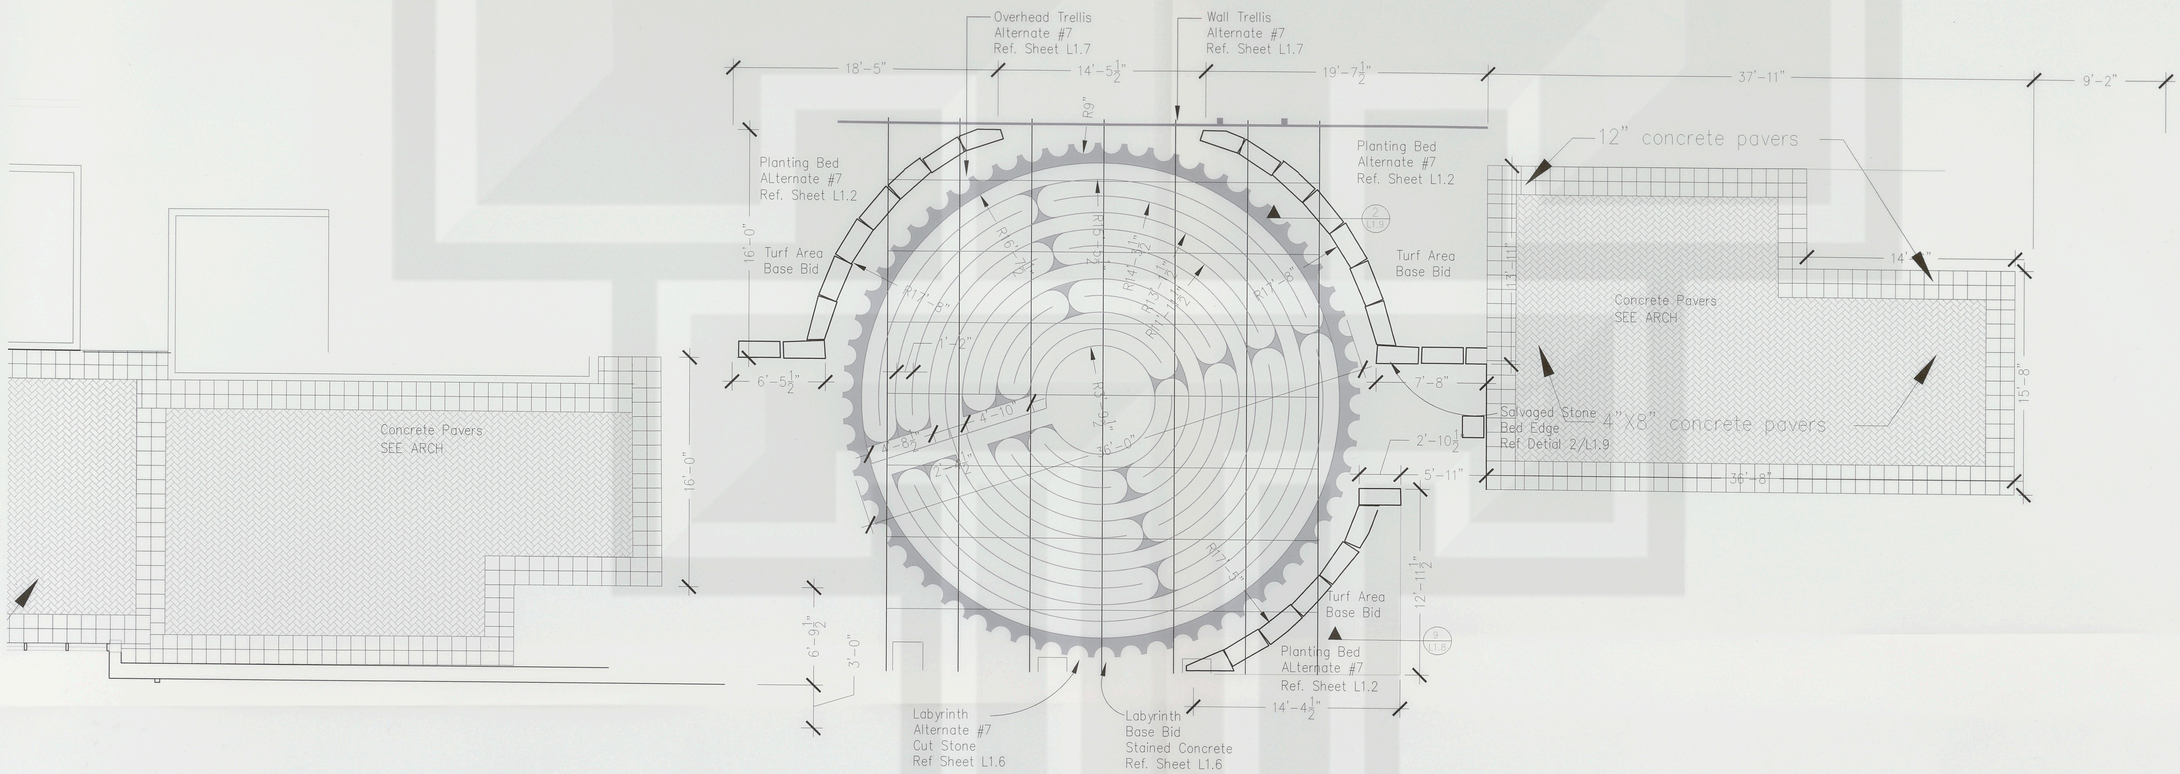

J. Robert Anderson
LANDSCAPE ARCHITECTS
3718 MANCHACA ROAD
AUSTIN, TX 78704
T 512.440.1049
F 512.440.8000
WWW.JROBERTANDERSON.COM

CONSTRUCTION DOCUMENTS

Anthony Joseph Atkin, FAIA
Texas Registration No. 15835

CONSTRUCTION DOCUMENTS
ISSUED FOR GMP
NORTH_COURTYARD_LAYOUT

6 DECMEBER 2000
1/8"=1'0"
J Robert Anderson, FASLA
1715 S. Capital of Texas Highway
ste 105 Austin, TX 78746
tel (512) 329.8882 fax (512) 329.8883

ST. DAVID'S EPISCOPAL CHURCH
304 East Seventh Street
Austin, Texas 78767

Atkin, Olshin, Lawson-Bell
and Associates Architects
125 South Ninth Street
Suite 900 Philo PA 19107
tel (215) 925-7812 fax (215) 925-1594

L1.5