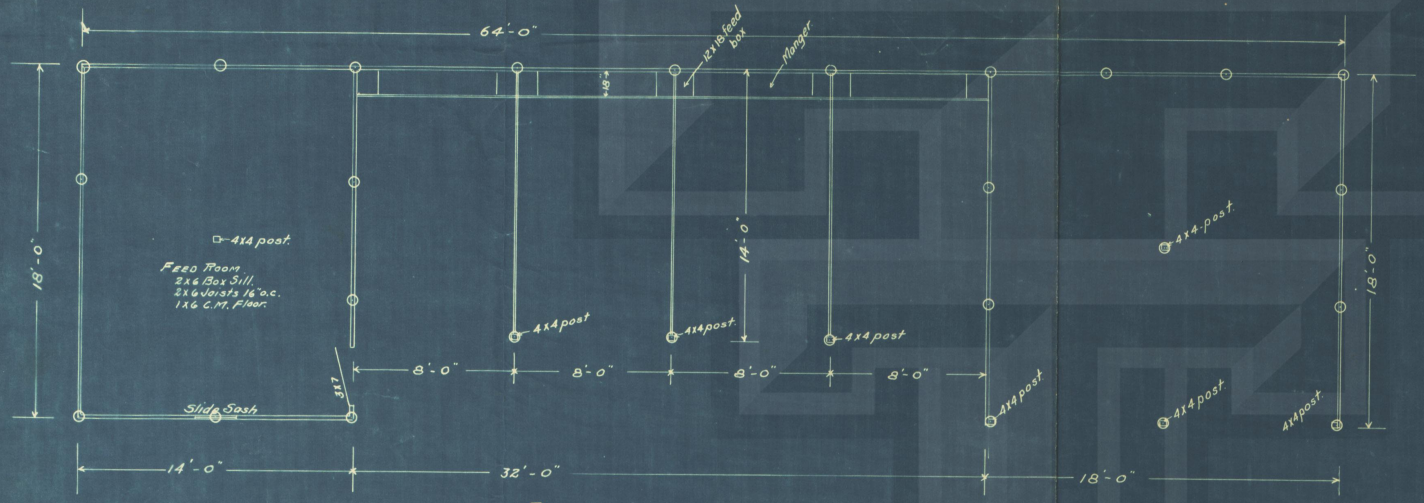

PLAN.

O = Anchor Posts.

BARN PLAN.
13012 A.

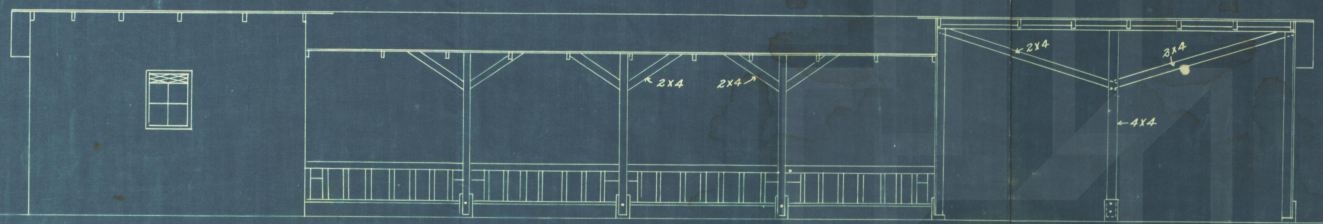

FRONT ELEVATION.

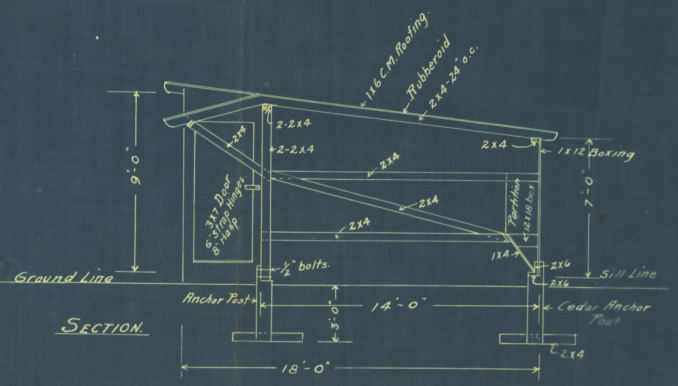

SECTION.

Cost about $22.00

Please return to
C. W. Post Home Farm,
Post, Texas