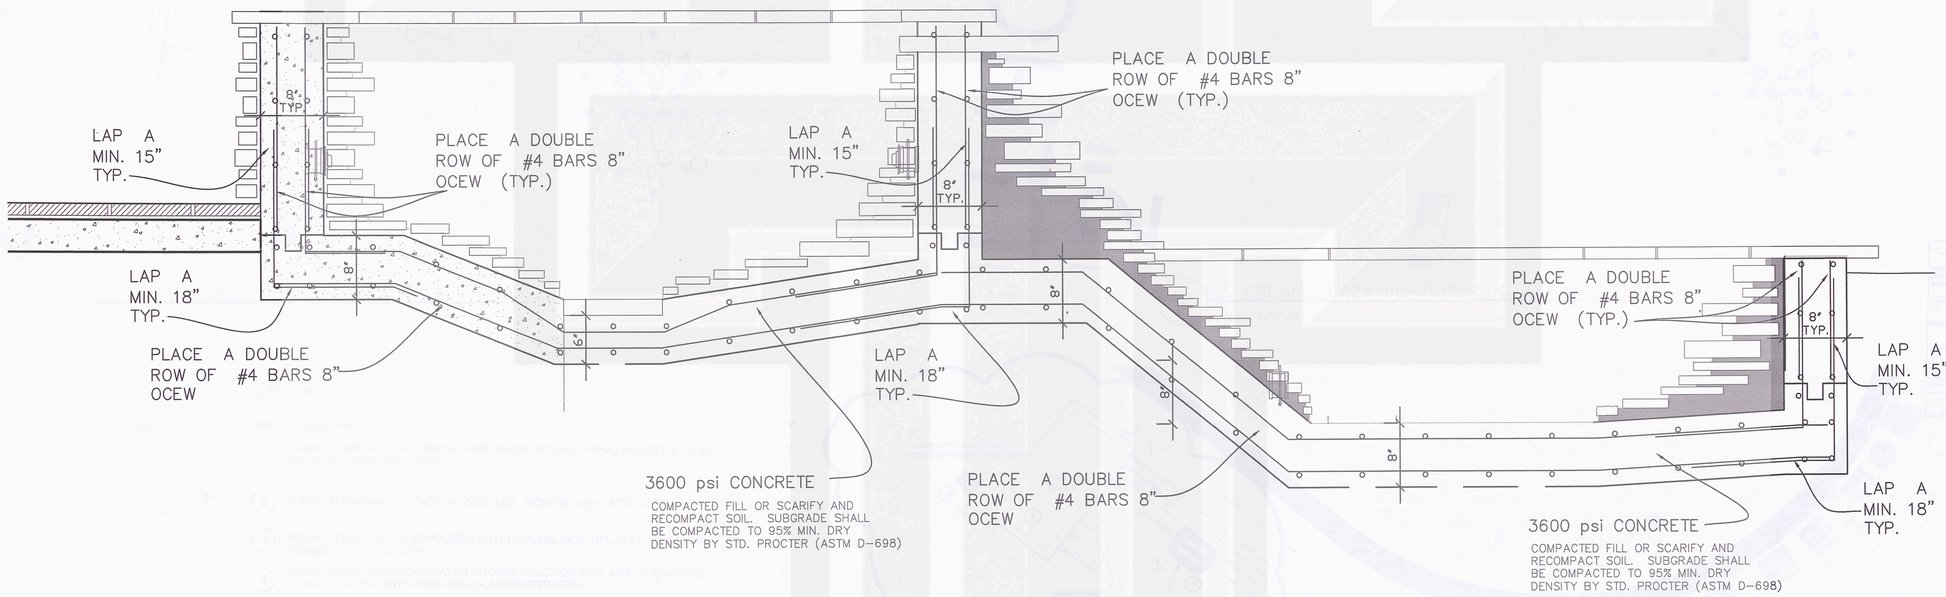

1 FOUNTAIN CROSS SECTION

SCALE: 1-1/2"=1'-0"

A JOINT VENTURE OF:

ENDEAVOR REAL ESTATE GROUP

SIMON™

Greenscape Pump Services, Inc.

• DESIGN • CONSULTING • CONTRACTING •

• SALES • SERVICE •

Headquarters
1425 Whitlock, Suite 108
Carrollton, Texas 75006
Ph: 972-446-0037 Fax: 972-446-0313

Issue:

06/13/06	REVIEW/REDLINE COMMENT	
07/19/06	ISSUE FOR CONSTRUCTION	
1 10/30/06	CONSTRUCTION REVISIONS 1	

Drawn by: SB / GDR

Rviewed by: JB

Project:

the domain
AUSTIN, TEXAS

RECORD SET

NOV 0 8 2006

THE BECK GROUP
SUBMITTAL NO. 02820-07-A

SHOP DRAWINGS	SUBMITTAL FOR APPROVAL	
CATALOG CUT	RESUBMITTAL	
SAMPLE	SUBMITTAL FOR INFORMATION	X

REVIEWED ONLY AS TO GENERAL DESIGN REQUIREMENTS OF THE CONTRACT DOCUMENTS. SUBCONTRACTOR TO VERIFY DIMENSIONS, QUANTITIES AND FIELD CONDITIONS FOR PROPER AND COMPLETE INSTALLATION OF THIS WORK. APPROVAL SHALL NOT RELIEVE SUBCONTACTOR/SUPPLIER FROM RESPONSIBILITY FOR ERRORS OR DEVIATIONS FROM THE CONTRACT DOCUMENTS.

BY JMS DATE 11.1.06

STATE OF TEXAS
MICHAEL N. PEEPLES
35298
PROFESSIONAL ENGINEER

11/3/2006

JPRA ARCHITECTS
31000 Northwestern Suite 100
Farmington Hills Michigan 48334-2585
phone 248 737 0100 fax 248 737 9161

SHEET TITLE:
MACY'S
WATER FEATURE DETAILS

Sheet No.
L1.138