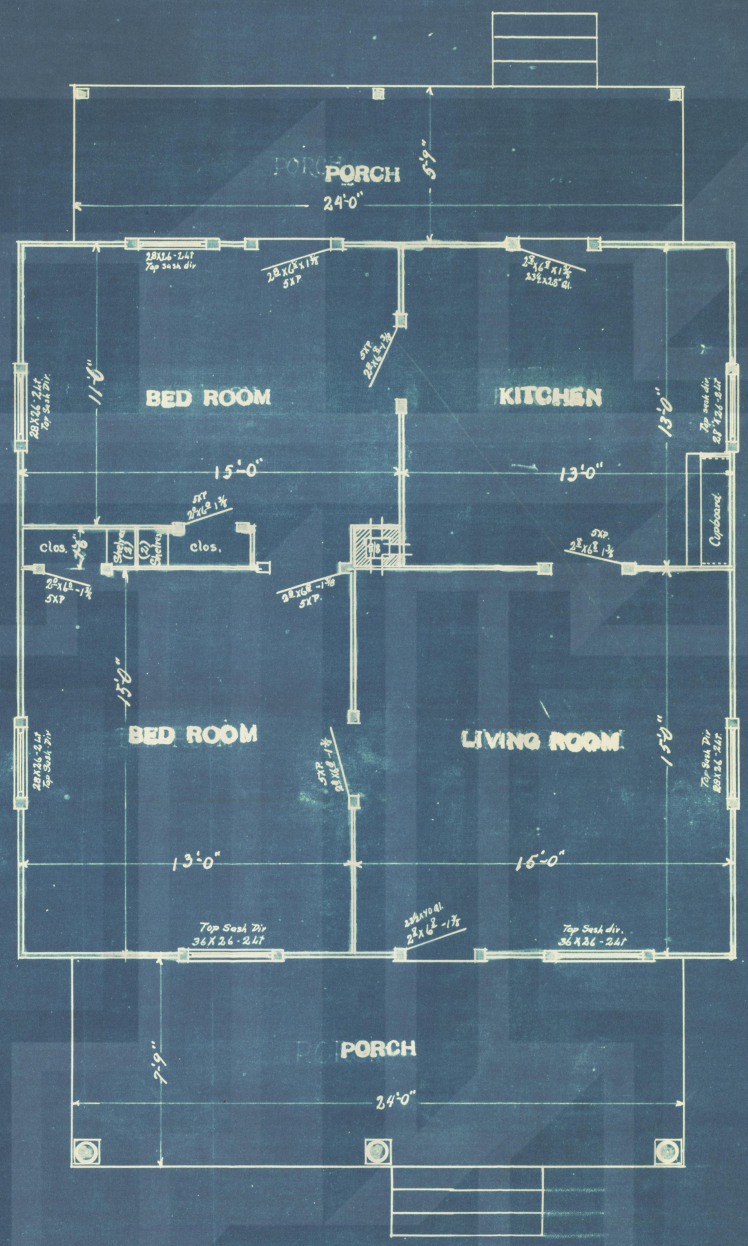

FLOOR PLAN

scale ¼ inch equals one foot

FROM CONSTRUCTION Department

Double U Co., Post City, Texas

Drawn by R.B.S. Date 1-11-14

Traced by R.B.S. Date 1-16-14

Approved ..... Date .....

Drawing No. 1900.3

Sheet No. 5

Scale ¼" = 1'-0"

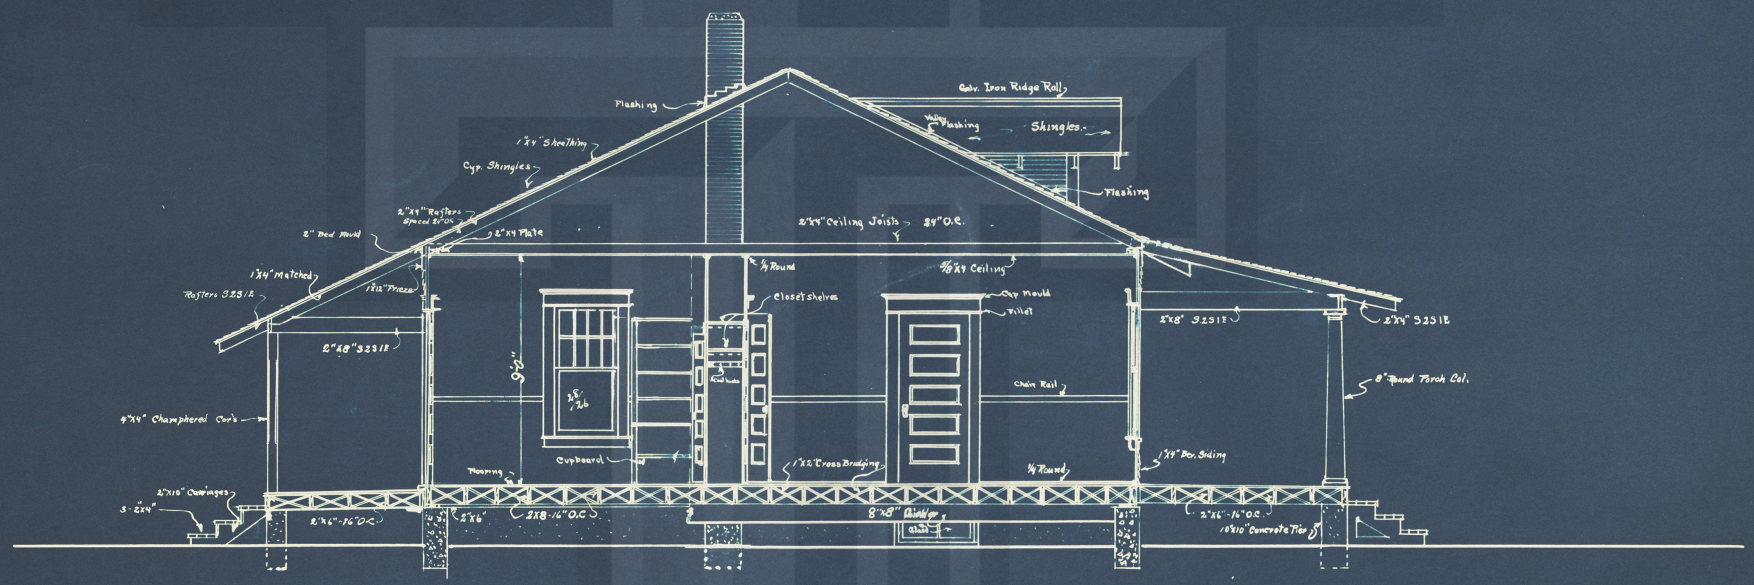

LONGITUDINAL SECTION

Scale 1/4" = 1'-0".

FROM	
CONSTRUCTION Department	
Double U Co., Post City, Texas	
Drawn by R.E.G.	Date 1-17-14
Traced by R.E.G.	Date 1-17-14
Approved	Date
Drawing No. 14003	
Sheet No. 7	
Scale 1/4" = 1'-0"	