


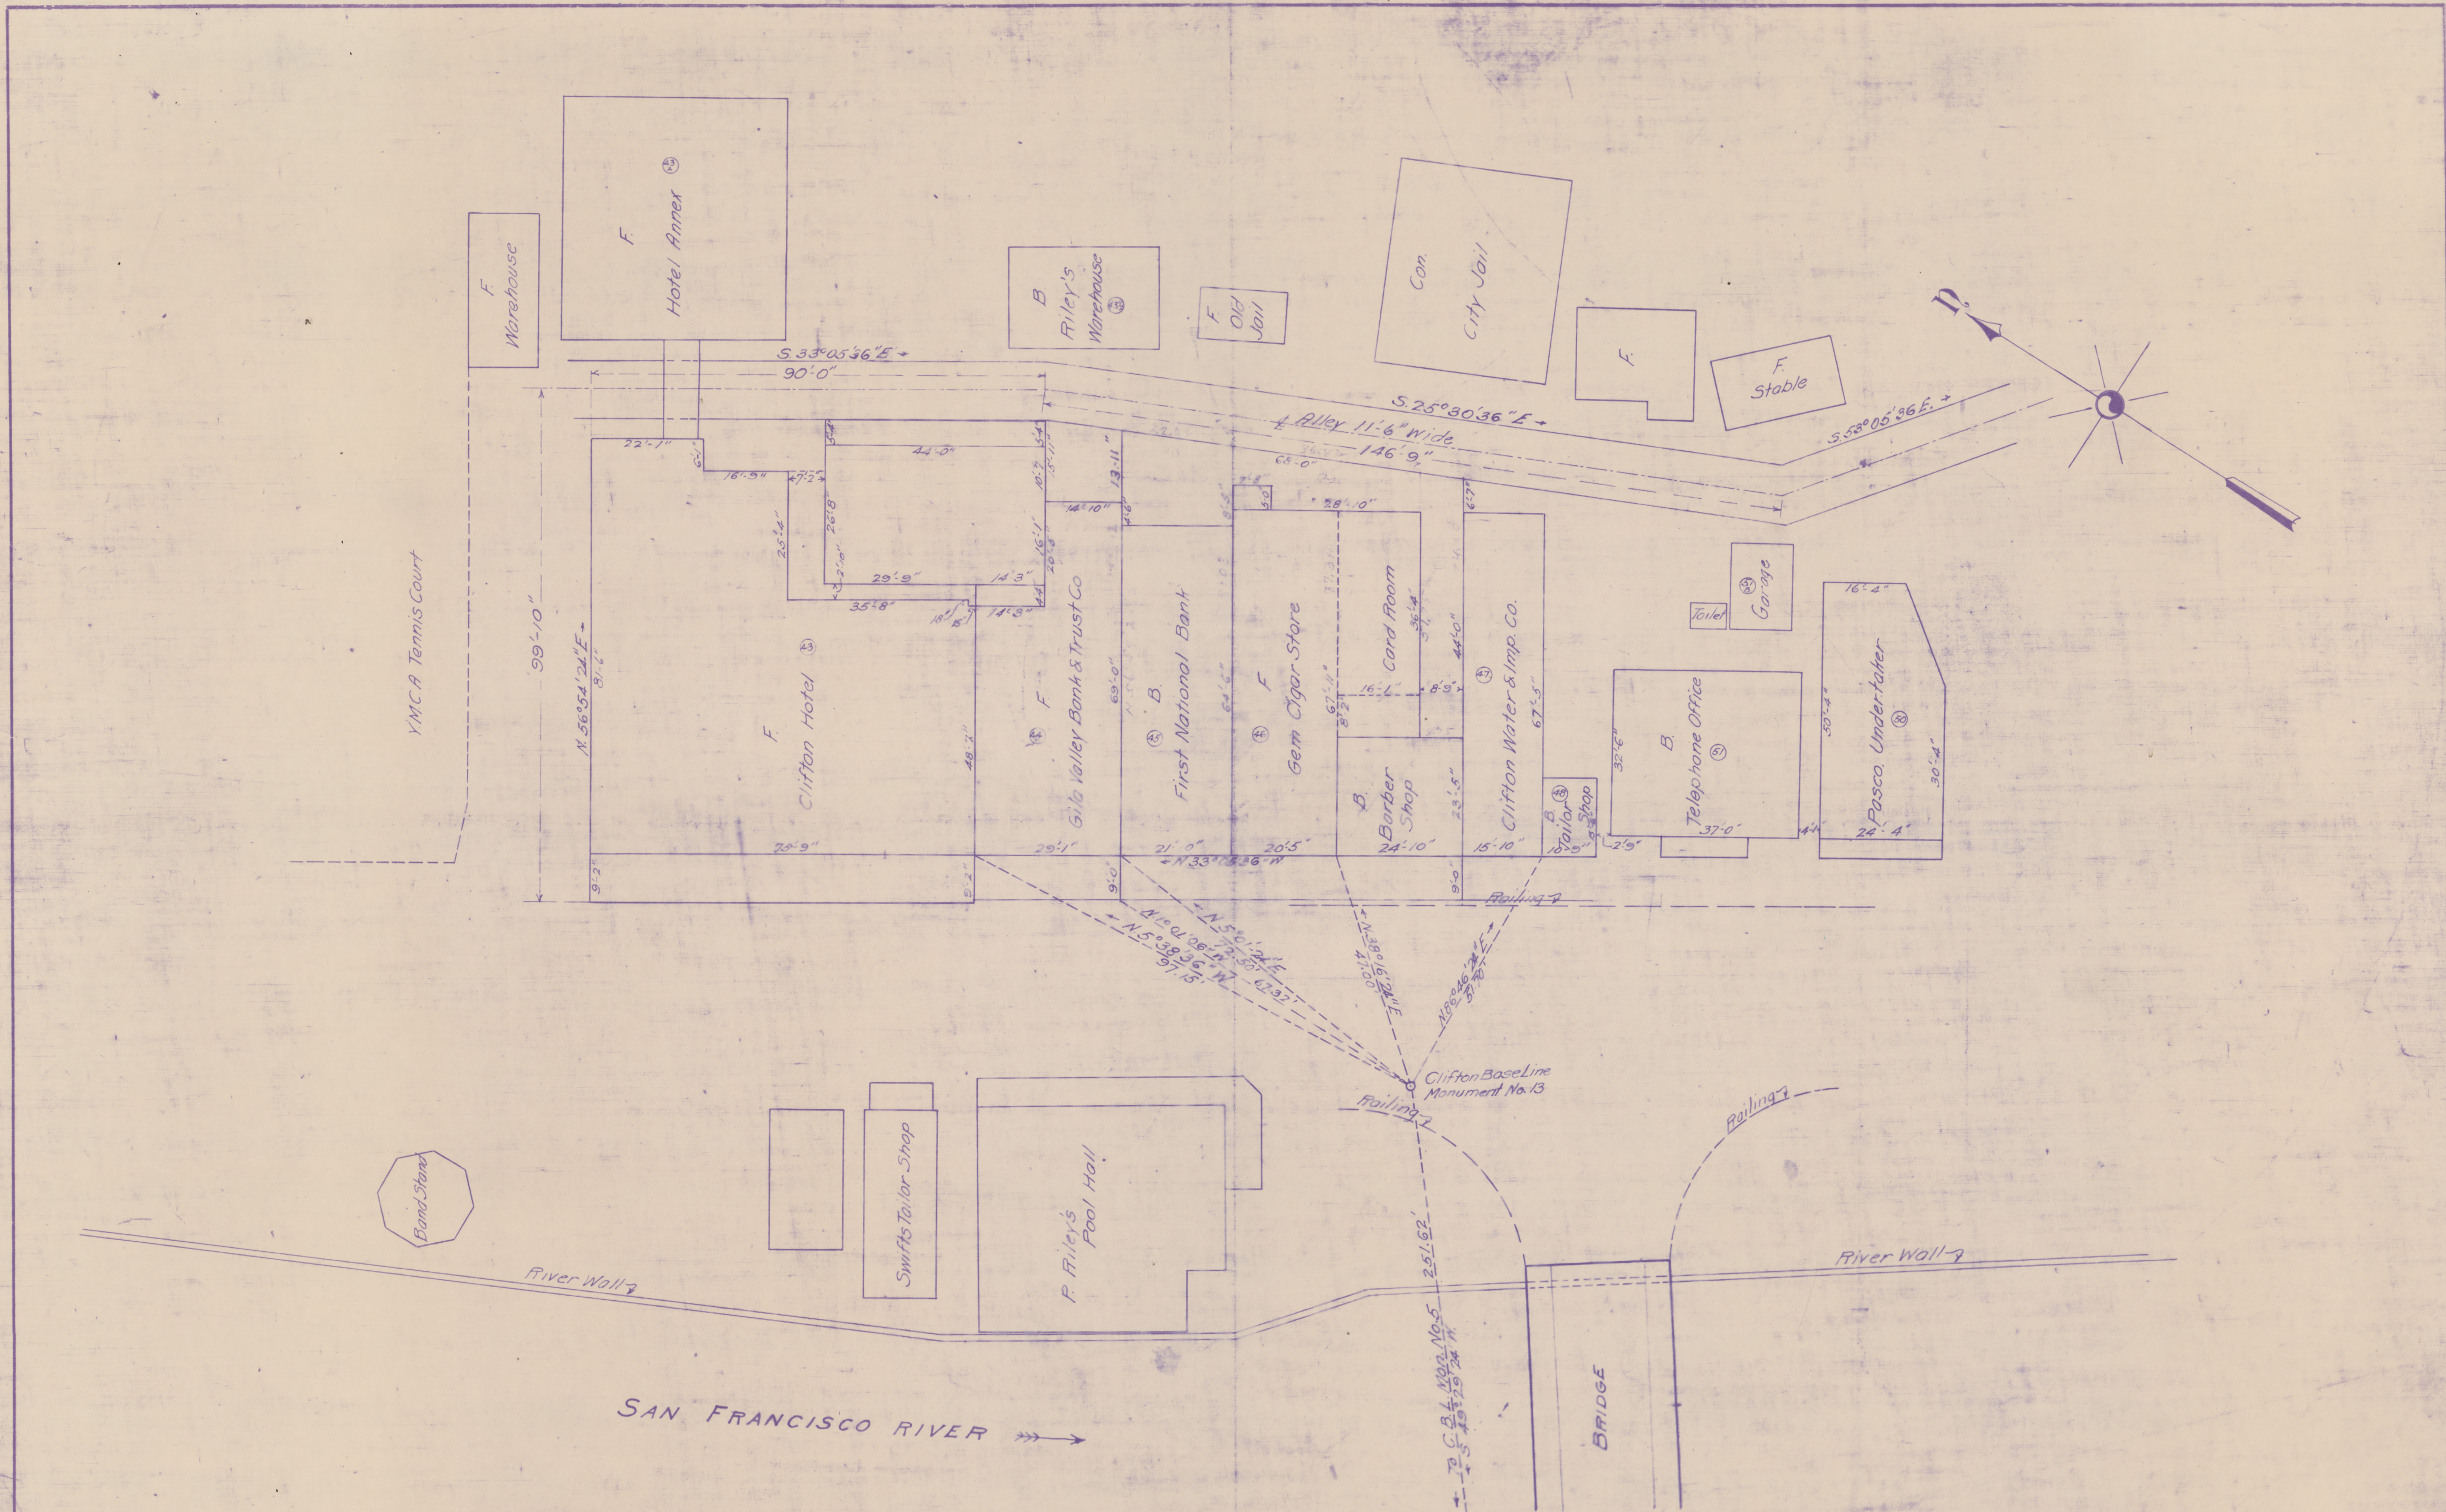

| REFERENCES. | NO.     | TITLE                              | REVISIONS. | NO. | MADE BY | DATE | DESCRIPTION | DRAWN BY                               | DATE    | BUILDINGS IN EAST CLIFTON<br>ADJOINING CLIFTON HOTEL | ARIZONA COPPER CO., LTD.<br>CLIFTON, ARIZONA.<br>DRAWING NO. P.V. 48 |
|-------------|---------|------------------------------------|------------|-----|---------|------|-------------|----------------------------------------|---------|------------------------------------------------------|----------------------------------------------------------------------|
|             | PT. 164 | Block No. 1 E. Clifton Subdivision |            | 1   |         |      |             | W. J. Williams                         | 5-29-19 |                                                      |                                                                      |
|             |         |                                    |            | 2   |         |      |             | "                                      |         |                                                      |                                                                      |
|             |         |                                    |            | 3   |         |      |             |                                        |         |                                                      |                                                                      |
|             |         |                                    |            | 4   |         |      |             | APPRVD CH. ENGR. <i>Stanley P. ...</i> | 2-8-20  |                                                      |                                                                      |
|             |         |                                    |            |     |         |      |             |                                        |         | SCALE 1"=20'                                         |                                                                      |

MAP  
OS  
5.2  
C.C. 37