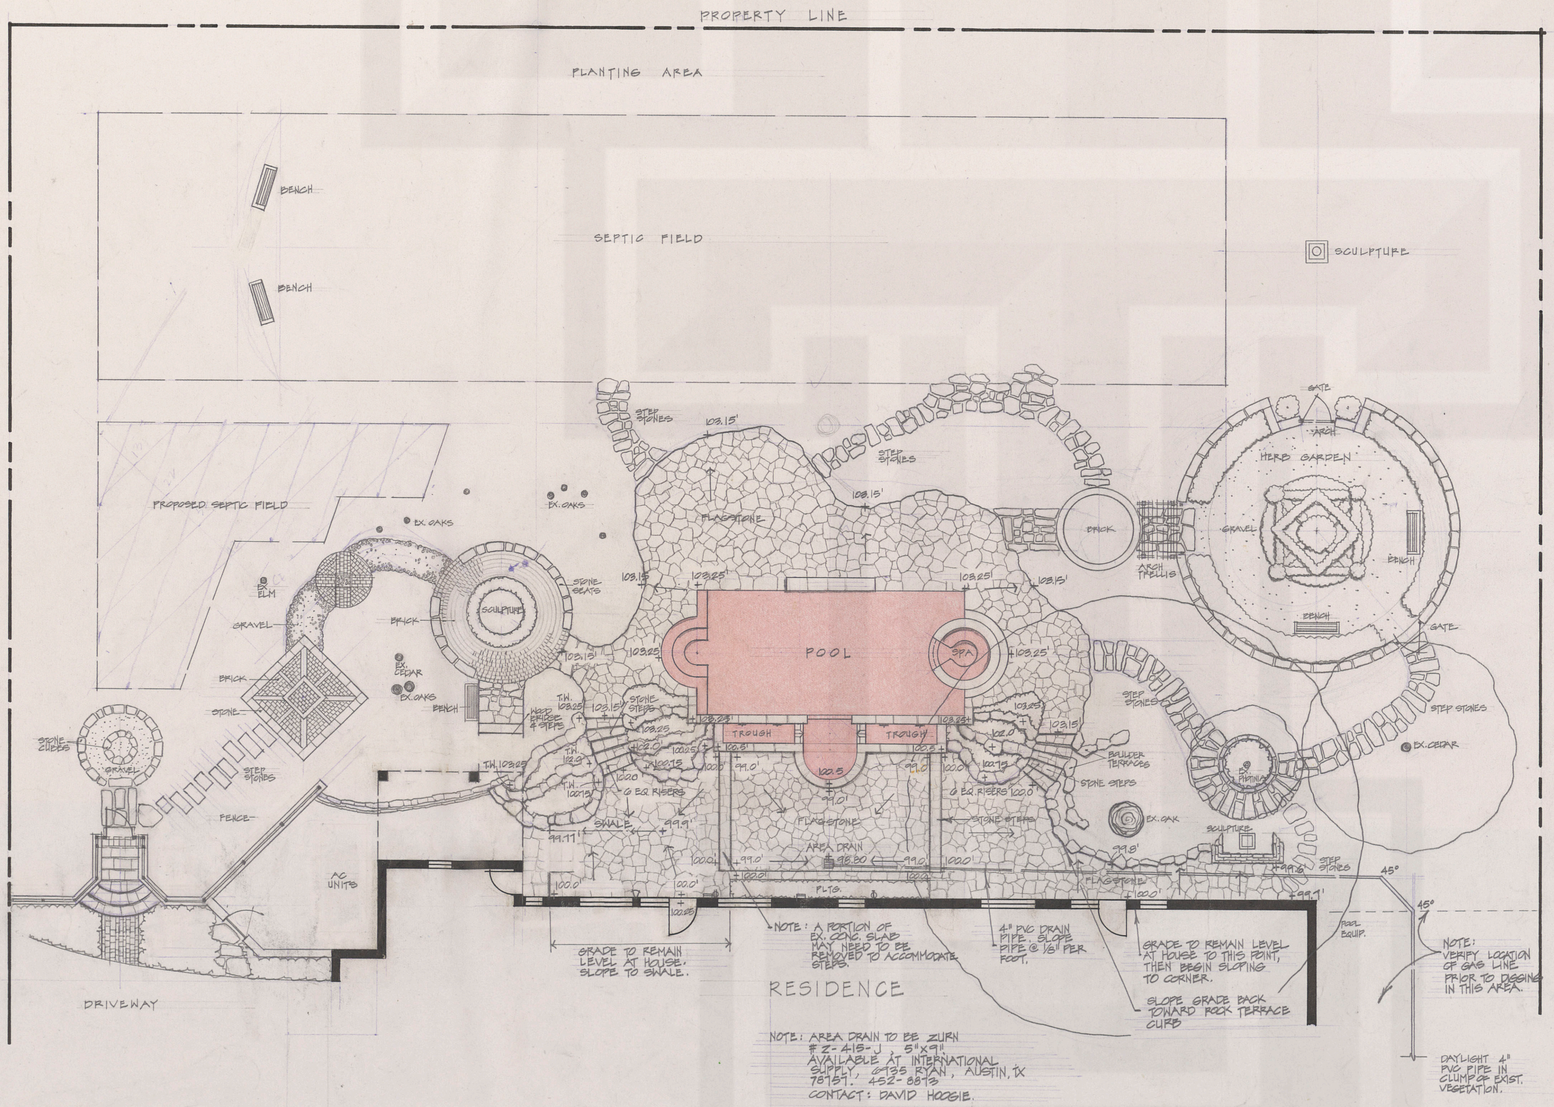

HARDSCAPE PLAN

SCALE 1"= 8'-0"

NORTH

LANDSCAPE DEVELOPMENT PLAN

MARTIN RESIDENCE

406 LAS LOMAS AUSTIN, TEXAS

J. Robert Anderson, ASLA
Landscape Architect
1715 S. Capital of Texas Highway
Suite 105
Austin, Texas 78746

Date: 3/27/96

Sheet: L1